LINCOLN COUNTY
DEPARTMENT OF ENVIRONMENTAL HEALTH
WASTEWATER TREATMENT AND DISPOSAL SYSTEM PERMIT

Issue Date: 05/11/2023 Expiration Date: 05/10/2024

Property Owner: Lars & Ann Pettersen c/o: Earth Works

Address: Site [redacted]

Telephone: [redacted]

Property Address: 133 Wilderness Lodge Rd., Eureka, MT 59917

Installer: Earth Works License No. 164

___ Direct Connection _XX_ Grinder Pump Connection to Main __Effluent Lift Tank Connection

Describe: Grinder pump connection to community collection system.

Parcel Description:

Legal: WILDERNESS CLUB PH 1, S32, T37 N, R27 W, LOT C5A, ACRES 0.31, PM 6953

Address or Location: WILDERNESS CLUB LOT#C5A

Geo/Assessors code: 0000055190

Approved Design Criteria:

Per the application and The Wilderness Club Engineer Design Report specifications, this lot is approved for a 3-bedroom house. This structural size may not be exceeded and wastewater flows are prohibited from exceeding 300 gallons per day per residential lot. Any proposed increase in wastewater flows must be reviewed by and receive the approval of Lincoln County Environmental Health and the Montana DEQ Subdivision Section. Any activity that increases wastewater flows without prior review and approval is in violation of the conditions of approval and subject to enforcement action.

Special Instructions: INSTALL GRINDER PUMP TO CURB STOP WITH 4" SCHEDULE 40 INTO LIBERTY/EDNE GRINDERS, 200# POLY PRESSURE TO STREET CURB STOP WITH CHECK VALVE. ACCORDING TO THE ATTACHED LOT LAYOUT AND DEQ APPROVAL STATEMENT EQ#06-3006. ANY DEVIATIONS FROM THE APPROVED PLAN MUST HAVE PRIOR AUTHORIZATION FROM THE WILDERNESS DEVELOPMENT LLC, DEQ AND THE DEPARTMENT.

Issued By: ROBIN BLUMBERG SIT

Signed: [signature] *Date:* 6/20/2023

NOTICE: The Department must be notified at least 48 hours prior to installation of the connection. Any connection installation not inspected by the Department or its designated representative is considered an illegal connection and may be subject to fines and/or requirements to remove or reconstruct the connection.

DISCLAIMER: This permit is not a guarantee by the Department that this connection will function properly for a prescribed period of time.


This permit is not finalized until the system is inspected and the closure statement is signed.

5

PETTERSON

PROJECT SUBMISSION: WC2207
OCTOBER, 2022

C5-A

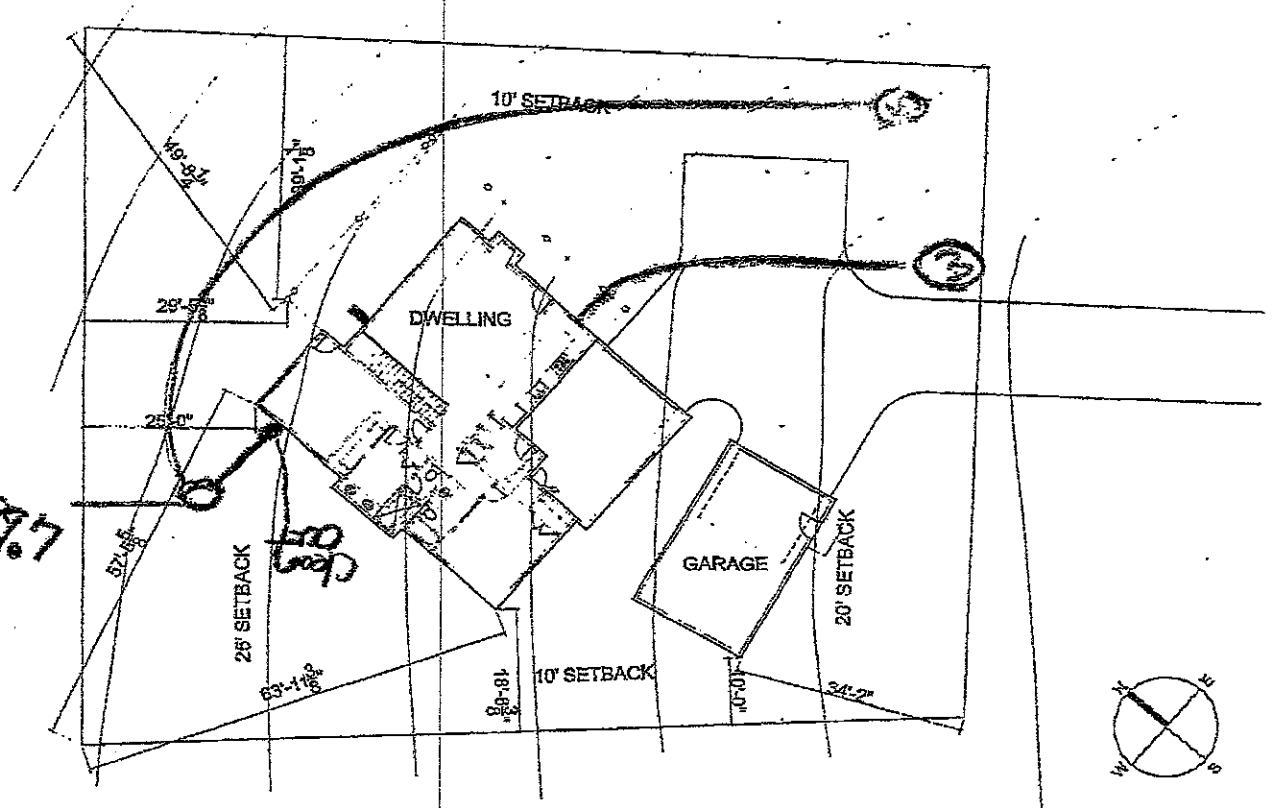

E3/4-19.7

E30 Deg C

GENERAL CONDITIONS

IT IS THE ENGINEER'S OPINION THAT DRAINAGE IS REQUIRED FOR A STRUCTURAL ENGINEER, PRIOR TO CONSTRUCTION.

END DESCRIPTION OF WORKMANSHIP AND SPECIFICATIONS TO BE CONSIDERED FOR CONSTRUCTION. THE CONTRACTOR IS RESPONSIBLE FOR CHECKING ALL CONDITIONS AND DIMENSIONS ON THE WORKING DRAWINGS AND SPECIFICATIONS AND THE CONTRACTOR SHALL NOTIFY THE ENGINEER IN WRITING OF ANY DISCREPANCIES OR OMISSIONS BEFORE PROCEEDING WITH ANY SUCH CONSTRUCTION.

THE CONTRACTOR IS LIABLE FOR ANY AND ALL DAMAGES AND/OR CLAIMS INCLUDING, BUT NOT LIMITED TO, INCIDENTAL OR CONSEQUENTIAL DAMAGES, CONSEQUENTIAL OR INDIRECT DAMAGES.

SITE PLAN

SCALE 1/8"=1'-0"

NOTE:
SLOPE AWAY FROM DWELLING 5% IN ALL DIRECTIONS FOR 10'-0" AND 2% THEREAFTER.
CONTRACTOR TO VERIFY ALL SETBACKS & EASEMENTS.

No. Date Revision

PETTERSON - GARAGE
WILDERNESS CLUB - LOT C5-A
EUREKA - MONTANA

Date: 1/20/23
Drawn By: A.M.L.
Checked By: A.M.L.
Project No.: WC2207
File: WC2207A1

Sheet No.
A1