LINCOLN COUNTY HEALTH DEPARTMENT
ENVIRONMENTAL HEALTH
WASTEWATER TREATMENT AND DISPOSAL SYSTEM PERMIT

Issue Date: 10/5/22 Expiration Date: 10/4/2023

Property Owner: Kurtis Hafferman & Kathy Miner

Mailing Address: [redacted]

Telephone: [redacted] E-mail:

Installer: Homeowner (requires inspection) License #:

Approved Work: (Check One) ☒ New Installation ☐ Existing System

☐ Replace Drainfield ☐ Replace Tank ☐ Extension

Describe: Pressure dosed system with drain rock & pipe

Parcel Description:

Legal: MBMI Development Inc, Lot 8, S25 T31N R31W, 1.555 acres

Property Address: 149 Margarite Lane, Libby Assessment Code: 50473

Approved Design Criteria:

# of Bedrooms: 3 Septic Tank Size: 1000/500 gallons Trench Width: 36 inches

# of Laterals: 3 Length of Laterals: 67 lineal feet Trench Depth: 24-36 inches

SYSTEM MUST INCLUDE INSTALLATION OF EFFLUENT FILTER AT SEPTIC TANK OUTLET!!

Special Instructions: Install system according to the COSA, lot layout, the Lincoln County Wastewater Treatment and Disposal Regulation, and Circular DEQ-4. CHANGES MUST BE PRE-AUTHORIZED BY THE DEPARTMENT.

Issued By: *Kathi J. Hooper, R.S.*

NOTICE: The Department must be notified at least 3 business days (72 hours) prior to backfilling the system. Call 406-283-2442. Any system not inspected by the Department or its designated representative prior to closure is an illegal installation in violation of Lincoln County Health Board Regulation Ch. 3. Illegal installations may result in fines and/or requirements to remove or reconstruct the system.

Closure Statement:

This system is in compliance with the approved design criteria and Lincoln County's Wastewater Treatment and Disposal Regulation.

Signed: Marinda Davis, Envir. Health Tech. *Date:* 10/19/22

X Lincoln County Health Department (LCHD) ____ Licensed Installer w/ approval of LCHD

DISCLAIMER

This permit is not a guarantee by the Department that the system will function properly for a prescribed period of time.

SV


LOT LAYOUT

"M&M DEVELOPMENT, INC. SUBDIVISION"
SECTIONS 25, 36 T.31N., R.31W. P.M., MT.
LINCOLN COUNTY, MONTANA

Sheet 2 of 4

APPROVED
Montana Department of
Environmental Quality
Permitting and Compliance Division
Reviewer 4/29/04
Date

SCALE
1" = 100'

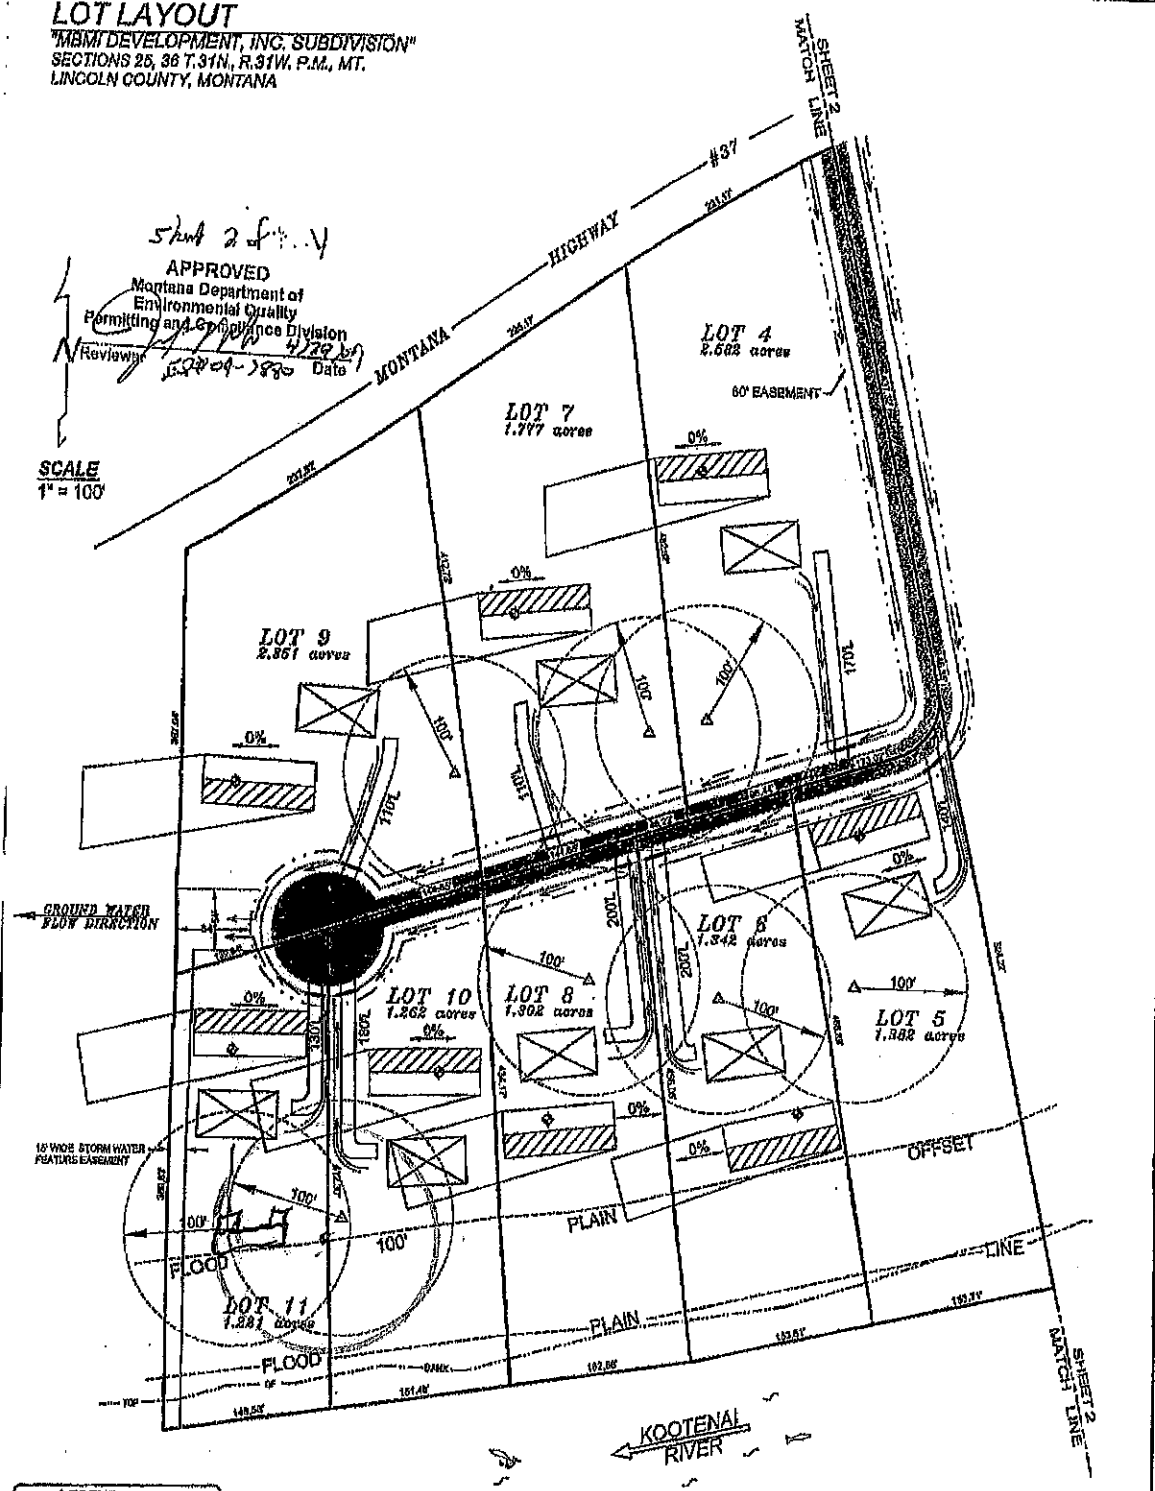

LEGEND

- PROPOSED WELL SITE
- SOIL TEST SITE
- 40' X 70' PROPOSED HOUSE SITE
- PROPOSED DRAINFIELD AND REPLACEMENT AREA
- PROPOSED DRIVEWAY
- DRAINAGE DITCH & STORMWATER FLOW
- PROPOSED CULVERT

NOTES


REFER TO APPROVED ENGINEERED ROAD DESIGN AND STORM WATER DRAINAGE PLAN BY 48° NORTH CIVIL ENGINEERING SERVICES FOR DESIGN DETAILS.

THERE ARE NO WELLS OR DRAINFIELDS WITHIN 100' OF PROPERTY BOUNDARY.

HOMEOWNERS ARE RESPONSIBLE FOR THE MAINTENANCE OF STORMWATER DRAINAGE FEATURES ON THEIR OWN LOTS.

THE HOMEOWNERS ASSOCIATION IS RESPONSIBLE FOR THE MAINTENANCE OF STORMWATER FEATURES SHARED BY THE HOMEOWNERS.

Driveway Ditch Diagram

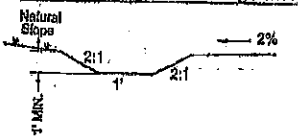

KOOTENAI SURVEYORS, INC.

PREPARED BY: JOHN E. PETERSON