PERMIT

Issue Date: 12-6-96 Expiration Date: 12-6-97

Property Owner: WALTER RUCINSKI

Address: [redacted]

Telephone: (Home)_____ (Work)_____

Installer: D.C. ORR License No. 17

X New Installation _____ Existing System

_____ Repair _____ Replacement _____ Extension _____ Other

Describe: _____

Parcel Description:

Legal: SE¼ SE¼ Sec. 25 T 31N R 31 W

Address or Location: US Hwy 37

Approved Design Criteria:

Bedrooms 3 Septic Tank Size: 1,000 gallons Drainfield Size: 200 lineal feet

INSTALL SYSTEM AS PER APPROVED SITE PLAN (LOT LAYOUT) AND LINCOLN COUNTY WASTEWATER REGULATION #3.

Special Instructions: This permit is valid upon officially moving the 100 year flood boundary of the Kootenai River to the location shown on the lot layout.


Issued By: John W Peterson, R.S.

Closure Statement:

I, DCOrr *, have inspected this system and found it to be in compliance with the conditions of the permit, and the Lincoln County Wastewater Treatment and Disposal Regulation.*

Signed: _____ *Date:* 5-7-97

Title: 17

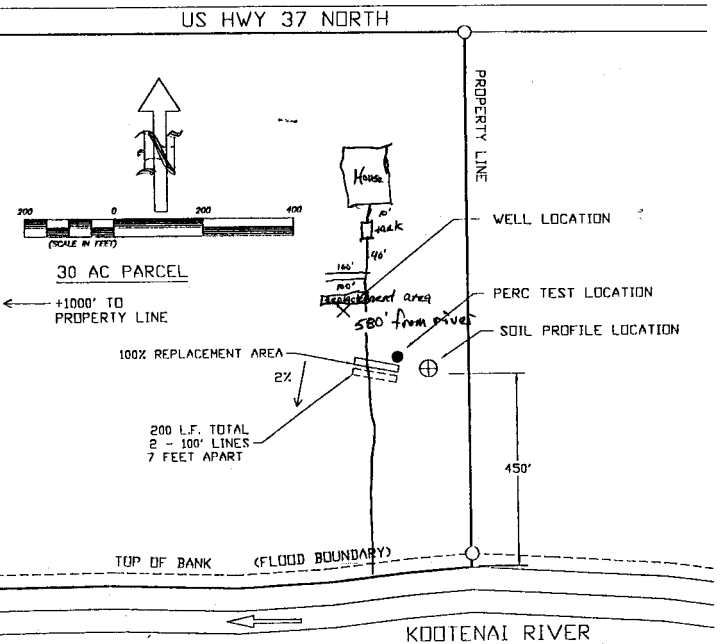

MONTANA
MICHAEL D. RAY
7197E
REGISTERED
PROFESSIONAL ENGINEER

RAY ENGINEERING, INC.
P.O. BOX 730 LIBBY, MONTANA 59923 (406) 293-8784

Walter Rucinski
SOUTH HOLLAND, IL

SCALE: AS SHOWN
DRAWN BY: SEV-J
DATE: 25NOV98
REV. NO.: 1
DRAWING NO.: 96-A-8102

LOT LAYOUT