LINCOLN COUNTY
DEPARTMENT OF ENVIRONMENTAL HEALTH
WASTEWATER TREATMENT AND DISPOSAL SYSTEM PERMIT

Issue Date: 02/24/2012 Expiration Date: 02/25/2013

Property Owner: State of Montana c/o: 48 North P.C.

Address: [redacted]

Telephone: [redacted] [redacted]

Installer: License No.

XX New Installation _____ Existing System

_____ Repair _____ Replacement _____ Extension _____ Other

Describe: System installation for new Troy District MDOT shop on Highway 56

Parcel Description:

Legal: NW-1/4 NE-1/4 S28 T31 R33

Address or Location: 2046 Highway 56

Approved Design Criteria:

Flows: 104 GPD Septic Tank Size: 1000 gallons Drainfield Size: 130 Linear Feet

SYSTEM MUST INCLUDE INSTALLATION OF EFFLUENT FILTER AT SEPTIC TANK OUTLET !!

Special Instructions: INSTALL SYSTEM ACCORDING TO LAYOUT, DEQ-4 AND LINCOLN COUNTY WASTEWATER REGULATION #3. ANY DEVIATIONS FROM APPROVED PLAN MUST BE AUTHORIZED BY THE DEPARTMENT.

Issued By: *Kendra J. Lind, R.S.*

Closure Statement:

I, _____, have inspected this system and found it to be in compliance with the conditions of the permit, and the Lincoln County Wastewater Treatment and Disposal Regulation.

Signed: _____ *Date:* _____

Title: _____


NOTICE: The Department must be notified at least 48 hours prior to backfilling the system. Any system not inspected by the Department or its designated representative prior to closure is an illegal installation in violation of Lincoln County Health Board Regulation No. 3. Illegal installations may result in fines and/or requirements to remove or reconstruct the system.

406-283-2442

DISCLAIMER

This permit is not a guarantee by the Department that the system will function properly for a prescribed period of time.

MONTANA DEPARTMENT OF TRANSPORTATION
EQUIPMENT STORAGE BUILDINGS - TROY, MT.
SEPTIC PLAN AND PROFILE

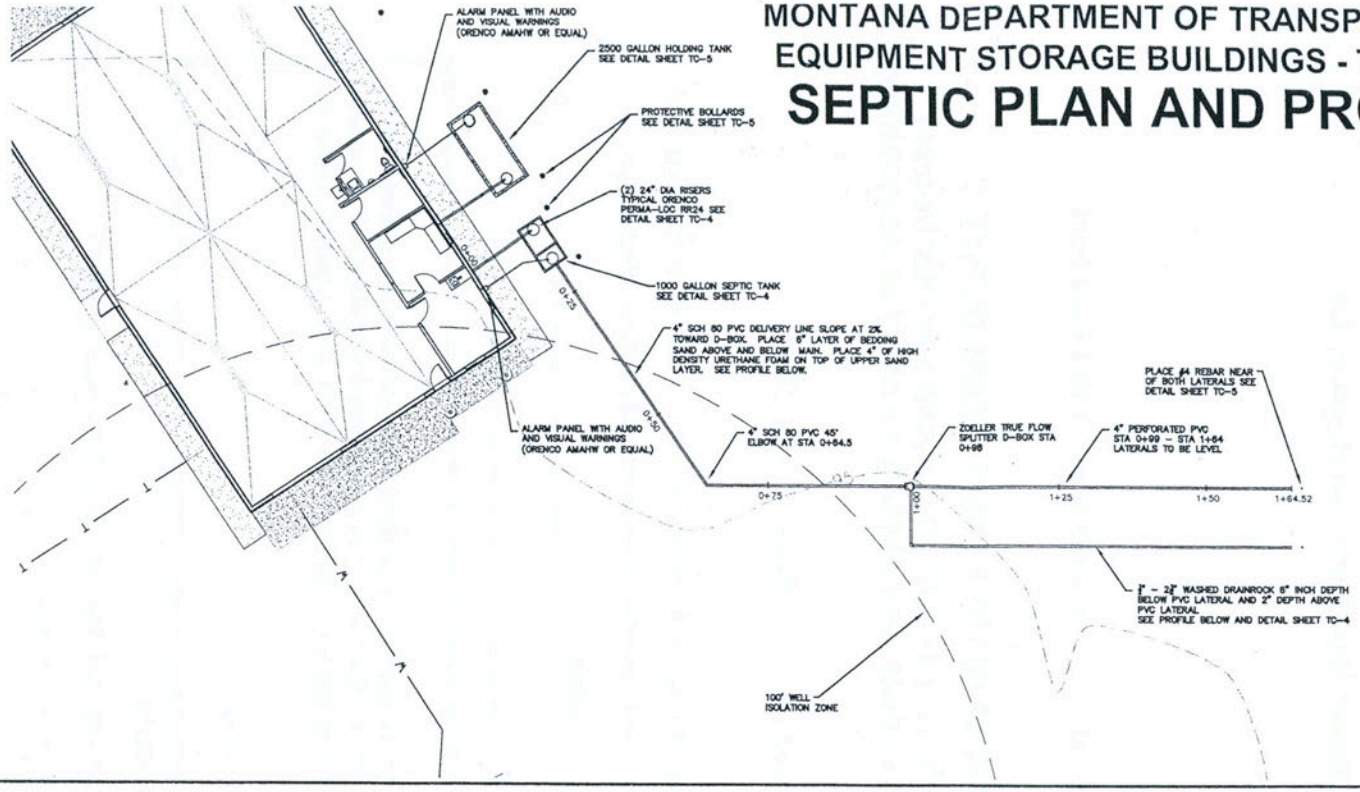

GRAPHIC SCALE

(IN FEET)
1 inch = 10 ft

LEGEND


- EX-FENCE
- EX-CONTOUR
- EX-GAS
- EX-PHONE
- EX-OH POWER
- EX-UG ELECTRICAL
- EX-WATER
- EX-SEWER
- EX-PROPANE TANK
- EX-CONCRERT
- EX-PAVEMENT
- EX-PROPERTY BOUNDARY
- P-WATER
- P-SEWER
- P-STORM
- P-GAS
- P-PHONE
- P-UG ELECTRIC
- P-BOLLARD

UTILITY NOTE:
IT IS THE CONTRACTOR'S RESPONSIBILITY TO INCUR EXPENSES/FEES OF, AND COORDINATE THE INSTALLATION, RELOCATION, AND/OR ABANDONMENT OF, ALL UTILITIES WITH LOCAL UTILITY AUTHORITIES.

SERVICE OUTAGE NOTE:
PROVIDE ADVANCE NOTICE AND COORDINATE ANY SCHEDULED SERVICE OUTAGES WITH LOCAL MDT FACILITY PERSONNEL. PROMPTLY RECONNECTION OF SERVICES TO EXISTING FACILITIES OVER INSTALLATION OF NEW SERVICES.

SEPTIC SYSTEM - PROFILE

HORZ SCALE 1" = 10'
VERT SCALE 1" = 2'

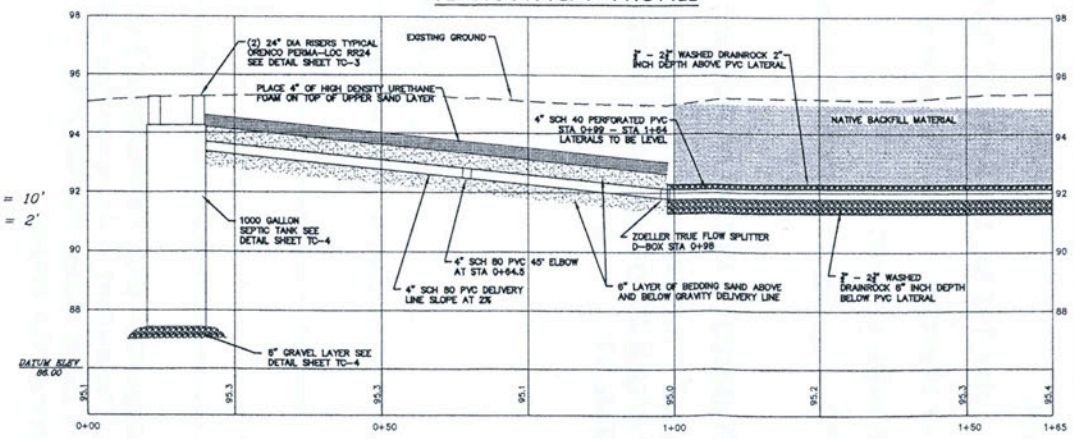

GENERAL NOTES:

1. IT IS THE CONTRACTOR'S RESPONSIBILITY TO VERIFY THE LOCATION AND DEPTH OF ALL EXISTING UTILITIES AS NEEDED TO PERFORM THE WORK. IT SHALL BE THE CONTRACTOR'S RESPONSIBILITY TO PROTECT THE UTILITIES FROM DAMAGE.
2. IT IS THE CONTRACTOR'S RESPONSIBILITY TO VERIFY WITH ARCHITECT THE APPROVAL OF ALL PERMITS/APPLICATIONS FROM CITY, COUNTY, STATE, AND PRIVATE AUTHORITIES PRIOR TO INSTALLATION.
3. PROPERTY PINS, BENCHMARKS, CONTROL POINTS, SECTION AND QUARTER CORNERS FOUND WITHIN THE CONSTRUCTION AREA SHALL BE PRESERVED. IT SHALL BE THE CONTRACTOR'S RESPONSIBILITY TO PROTECT THESE MONUMENTS. IF A MONUMENT IS DISTURBED THE CONTRACTOR SHALL REPLACE THE MONUMENT AT HIS/HER EXPENSE.
4. IMPROVEMENTS SHALL BE CONSTRUCTED AND TESTED IN ACCORDANCE WITH CURRENT LOCAL STANDARDS FOR DESIGN AND CONSTRUCTION, AND THE CURRENT EDITION OF MONTANA PUBLIC WORKS STANDARD SPECIFICATIONS.
5. TRENCH EXCAVATIONS WILL BE IN ACCORDANCE WITH OSHA REQUIREMENTS.
6. THE CONTRACTOR SHALL BE RESPONSIBLE TO MAINTAIN THE CONSTRUCTION SITE IN ACCORDANCE WITH CURRENT LOCAL REQUIREMENTS.
7. IT IS THE CONTRACTOR'S RESPONSIBILITY TO PROVIDE A COMPLETE SET OF AS-BUILTS UPON COMPLETION OF THE PROJECT. AS-BUILTS SHALL INCLUDE SURVEYED HORIZONTAL LOCATIONS AND VERTICAL ELEVATIONS OF INSTALLED UTILITIES.

811 Know what's below. Call before you dig.

MONTANA
BRETT W WALCHECK
No. 14872PE
LICENSED PROFESSIONAL ENGINEER

THESE PLANS AND SPECIFICATIONS ARE THE SOLE PROPERTY OF GROVER + COMPANY, PLLC. ANY REPRODUCTION OR REUSE OF THESE DOCUMENTS IS FORBIDDEN WITHOUT WRITTEN PERMISSION FROM GROVER + COMPANY, PLLC

48 NORTH p.c. Civil Engineering Services

Montana Creative architecture + design
MONTANA CREATIVE ARCHITECTURE +DESIGN
156 RAILWAY ST.
WHITEFISH, MT 59937
406.862.8152
FAX# 406.862.8153

Project Number:	1104
Date:	01/30/2
Drawn By:	AB NOR
Checked By:	AB NOR
Revisions:	PRELIMI

EQUIPMENT STORAGE BUILDINGS
SEPTIC PLAN AND PROFILE
TROY, MONTANA

SHEET No. TC-3