LINCOLN COUNTY
DEPARTMENT OF ENVIRONMENTAL HEALTH
WASTEWATER TREATMENT AND DISPOSAL SYSTEM PERMIT

Issue Date: 09/05/2014 Expiration Date: 09/06/2015

Property Owner: Steven J. Lapp c/o:

Address: [redacted]

Telephone: (Home) [redacted] (Work)

Installer: Ivan Miller, Jr. License No. 52

__XX__ New Installation _____ Existing System

_____ Repair _____ Replacement _____ Extension _____ Other

Describe:

Parcel Description:

Legal: N-1/2 S14 T37 R28

Address or Location: 628 Green Basin Road

Approved Design Criteria:

Bedrooms: 2 Septic Tank Size: 1000 gallons Drainfield Size: 300 Linear Feet

SYSTEM MUST INCLUDE INSTALLATION OF EFFLUENT FILTER AT SEPTIC TANK OUTLET !!

Special Instructions: INSTALL SYSTEM ACCORDING TO LAYOUT, DEQ-4 AND LINCOLN COUNTY WASTEWATER REGULATION #3. ANY DEVIATIONS FROM APPROVED PLAN MUST BE AUTHORIZED BY THE DEPARTMENT.

Issued By: *Kendra J. Lind, R.S.*

Closure Statement:

I, Ivan Miller Jr *, have inspected this system and found it to be in compliance with the conditions of the permit, and the Lincoln County Wastewater Treatment and Disposal Regulation.*

Signed: Ivan Miller Jr *Date:* 10/27/2015

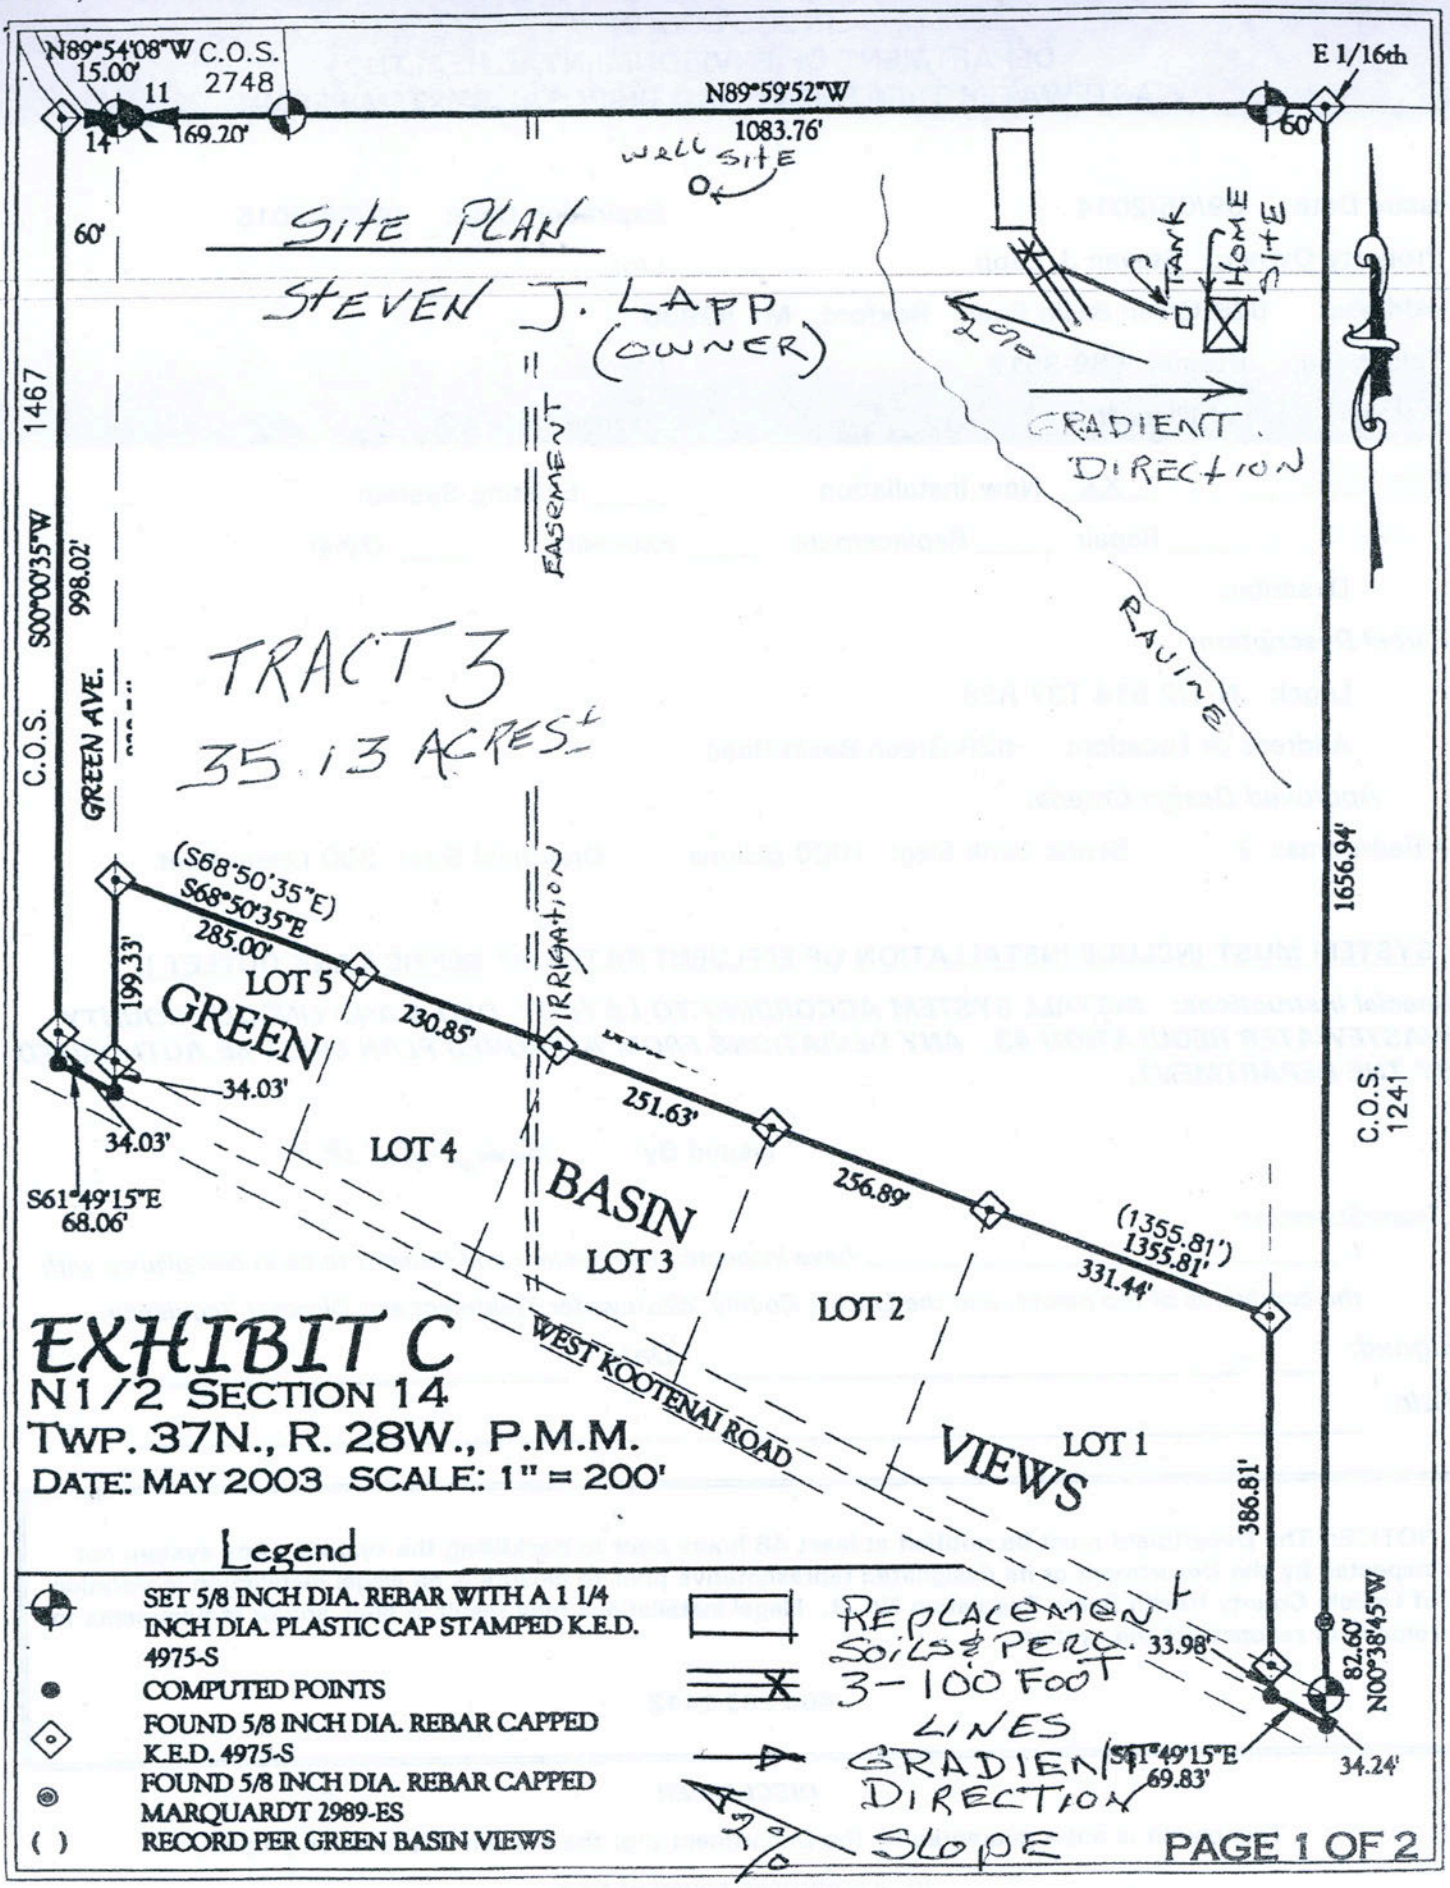
Title: installer

NOTICE: The Department must be notified at least 48 hours prior to backfilling the system. Any system not inspected by the Department or its designated representative prior to closure is an illegal installation in violation of Lincoln County Health Board Regulation No. 3. Illegal installations may result in fines and/or requirements to remove or reconstruct the system.

406-283-2442

DISCLAIMER

This permit is not a guarantee by the Department that the system will function properly for a prescribed period of time.


N89°54'08"W C.O.S.
15.00'
11
2748
14'
169.20'
N89°59'52"W
1083.76'
E 1/16th
60'
WELL SITE
SITE PLAN
STEVEN J. LAPP
(OWNER)
TANK
HOME SITE
20%
GRADIENT DIRECTION
60'
1467
C.O.S.
S00°00'35"W
998.02'
GREEN AVE.
EASEMENT
RAVINE
TRACT 3
35.13 ACRES±
(S68°50'35"E)
S68°50'35"E
285.00'
199.33'
LOT 5
GREEN
230.85'
IRRIGATION
34.03'
34.03'
LOT 4
BASIN
LOT 3
251.63'
256.89'
(1355.81')
1355.81'
331.44'
LOT 2
S61°49'15"E
68.06'
WEST KOOTENAI ROAD
VIEWS
LOT 1
1656.94'
C.O.S.
1241
386.81'
33.98'
82.60'
N00°38'45"W
S61°49'15"E
69.83'
34.24'
EXHIBIT C
N1/2 SECTION 14
TWP. 37N., R. 28W., P.M.M.
DATE: MAY 2003 SCALE: 1" = 200'
Legend
SET 5/8 INCH DIA. REBAR WITH A 1 1/4 INCH DIA. PLASTIC CAP STAMPED K.E.D. 4975-S
COMPUTED POINTS
FOUND 5/8 INCH DIA. REBAR CAPPED K.E.D. 4975-S
FOUND 5/8 INCH DIA. REBAR CAPPED MARQUARDT 2989-ES
( ) RECORD PER GREEN BASIN VIEWS
REPLACEMENT SOILS PERF.
3-100 FOOT LINES
GRADIENT DIRECTION
3% SLOPE
PAGE 1 OF 2