LINCOLN COUNTY
DEPARTMENT OF ENVIRONMENTAL HEALTH
WASTEWATER TREATMENT AND DISPOSAL SYSTEM PERMIT

Issue Date: 04/29/2014 Expiration Date: 04/30/2015

Property Owner: Max & Linda Agather c/o:

Address: [redacted]

Telephone: [redacted] (Work)

Installer: Larry Bowman License No. 75

____ New Installation __XX__ Existing System

_____ Repair _____ Replacement __XX__ Extension _____ Other

Describe: Expanding system to accommodate addition of a 2-bedroom living unit to two one-bedroom cabins already on property. (reference\ 10/08/1998 permit)

Parcel Description:

Legal: Lots 13 and 14 in Upham Beach

Address or Location: 16136 Bull Lake Road

Approved Design Criteria:

Bedrooms: 2 Septic Tank Size: 1000 gallons Drainfield Addition: 180 Linear Feet

Lift tank to existing lift station: 500 gallons

SYSTEM MUST INCLUDE INSTALLATION OF EFFLUENT FILTER AT SEPTIC TANK OUTLET !!

Special Instructions: INSTALL SYSTEM ACCORDING TO LAYOUT, DEQ-4 AND LINCOLN COUNTY WASTEWATER REGULATION #3. ANY DEVIATIONS FROM APPROVED PLAN MUST BE AUTHORIZED BY THE DEPARTMENT.

Issued By: *Kendra J. Lind, R.S.*

Closure Statement:

I, _____, have inspected this system and found it to be in compliance with the conditions of the permit, and the Lincoln County Wastewater Treatment and Disposal Regulation.

Signed: _____ *Date:* _____

Title: _____


NOTICE: The Department must be notified at least 48 hours prior to backfilling the system. Any system not inspected by the Department or its designated representative prior to closure is an illegal installation in violation of Lincoln County Health Board Regulation No. 3. Illegal installations may result in fines and/or requirements to remove or reconstruct the system.

406-283-2442

DISCLAIMER

This permit is not a guarantee by the Department that the system will function properly for a prescribed period of time.

LOT LAYOUT
MARK & MAX AGATHER
LOTS 13E, 13N, 14E, 14W
UPHAM BEACH
16102 BULL LAKE ROAD

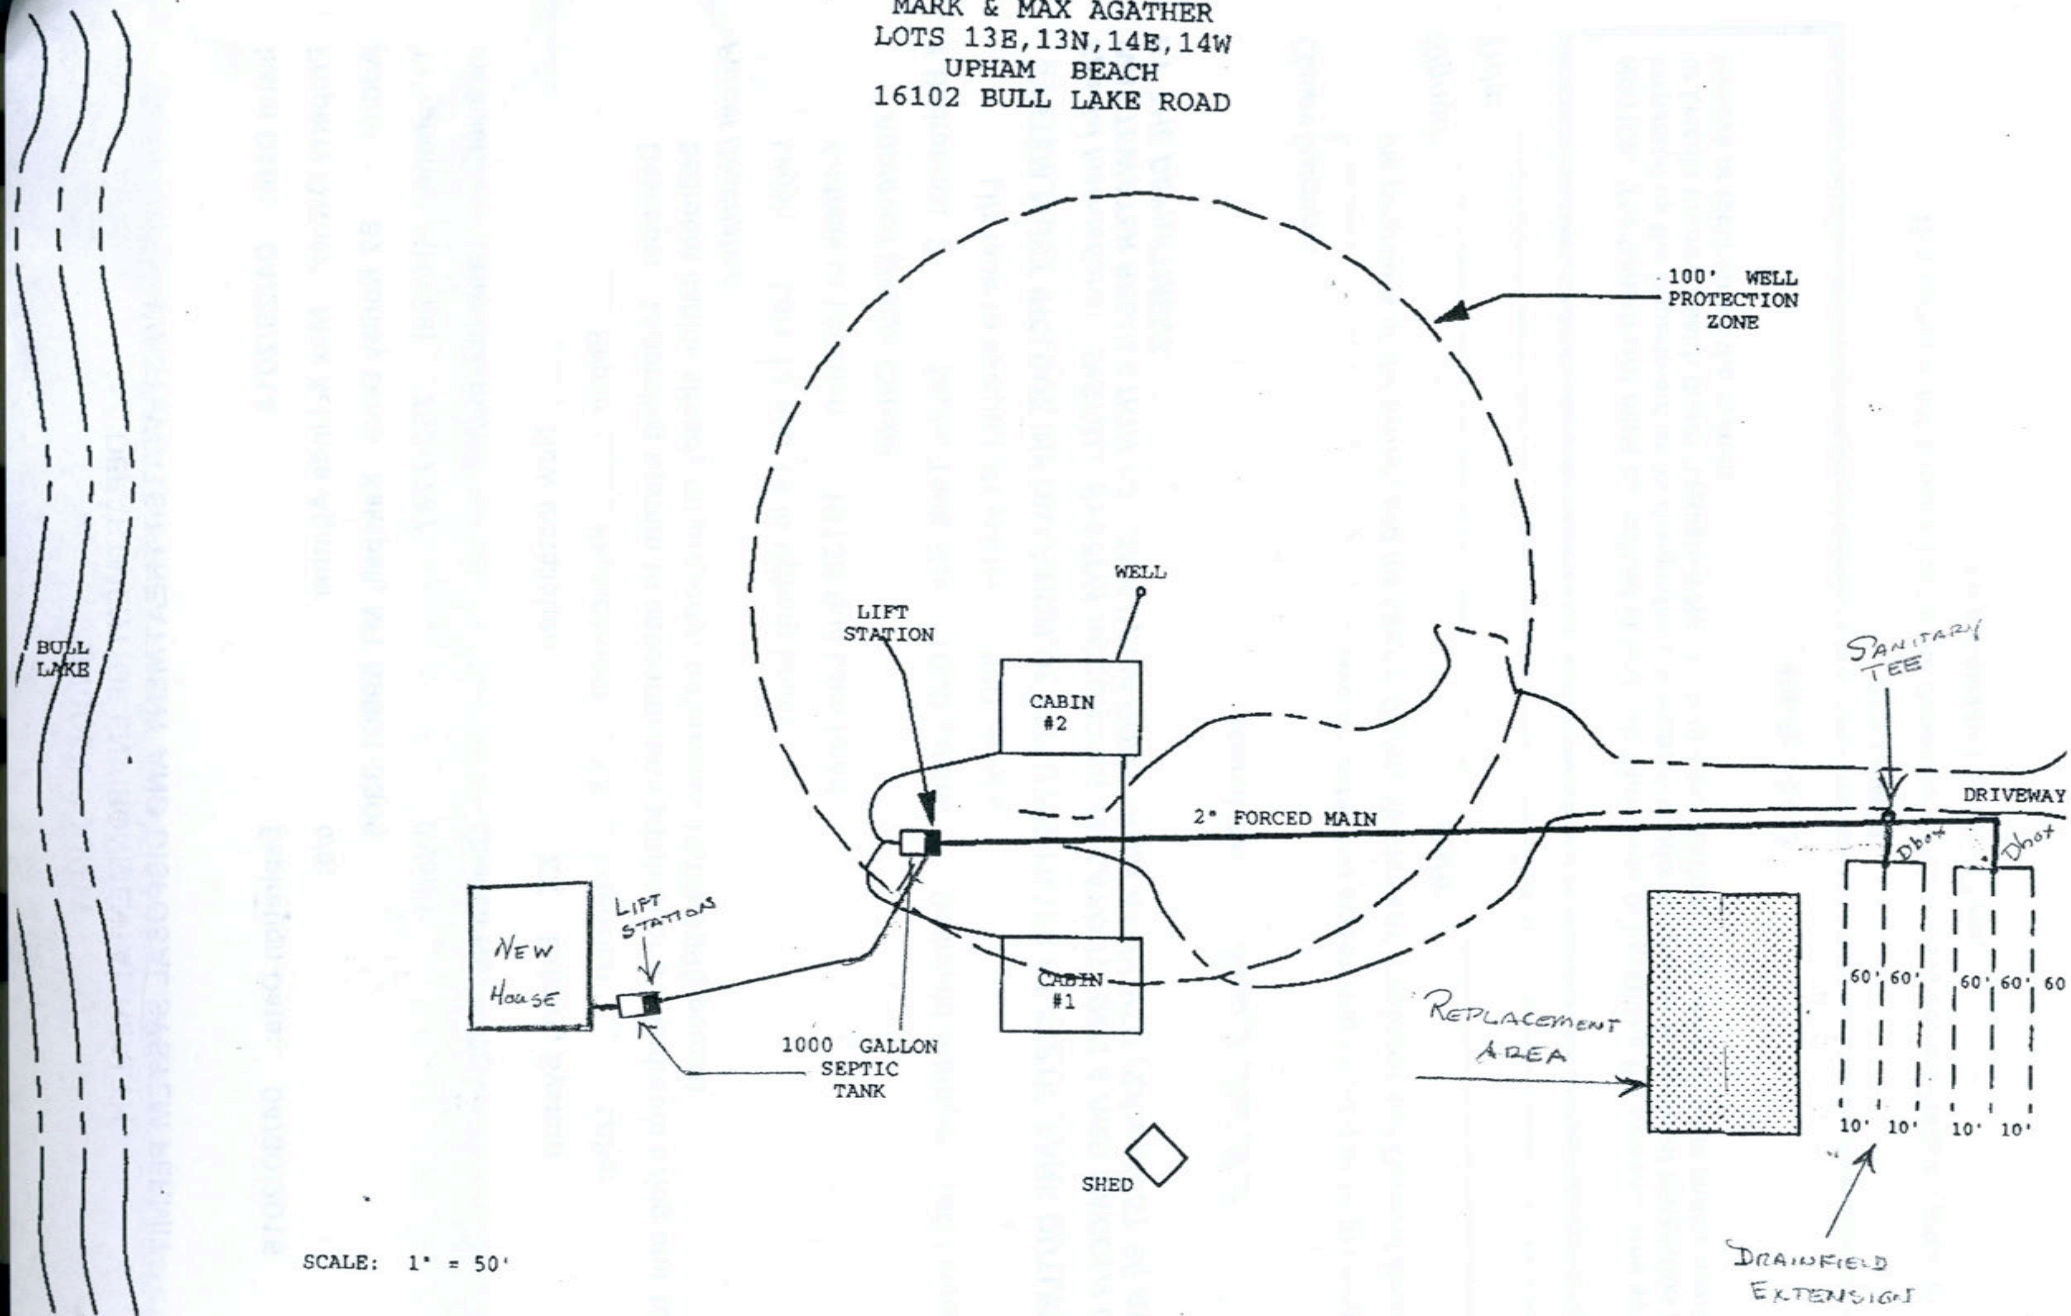

SCALE: 1" = 50'