10-30-95

PERMIT

Issue Date: _____ Expiration Date: 10-30-96

Property Owner: DELBERT BIDDLE

Address: [redacted]

Telephone: (Home) [redacted] (Work) [redacted]

Installer: LEON GRAFF License No. 21

X New Installation ____ Existing System

____ Repair ____ Replacement ____ Extension ____ Other

Describe: _____

Parcel Description:

Legal: SEC 4 T28N R33W

Address or Location: 17375 Hwy 56 TROY

Approved Design Criteria:

Bedrooms 2 Septic Tank Size: 1000 gallons Drainfield Size: 130 lineal feet

INSTALL SYSTEM AS PER APPROVED SITE PLAN (LOT LAYOUT) AND LINCOLN COUNTY WASTEWATER REGULATION #3.

Special Instructions: _____

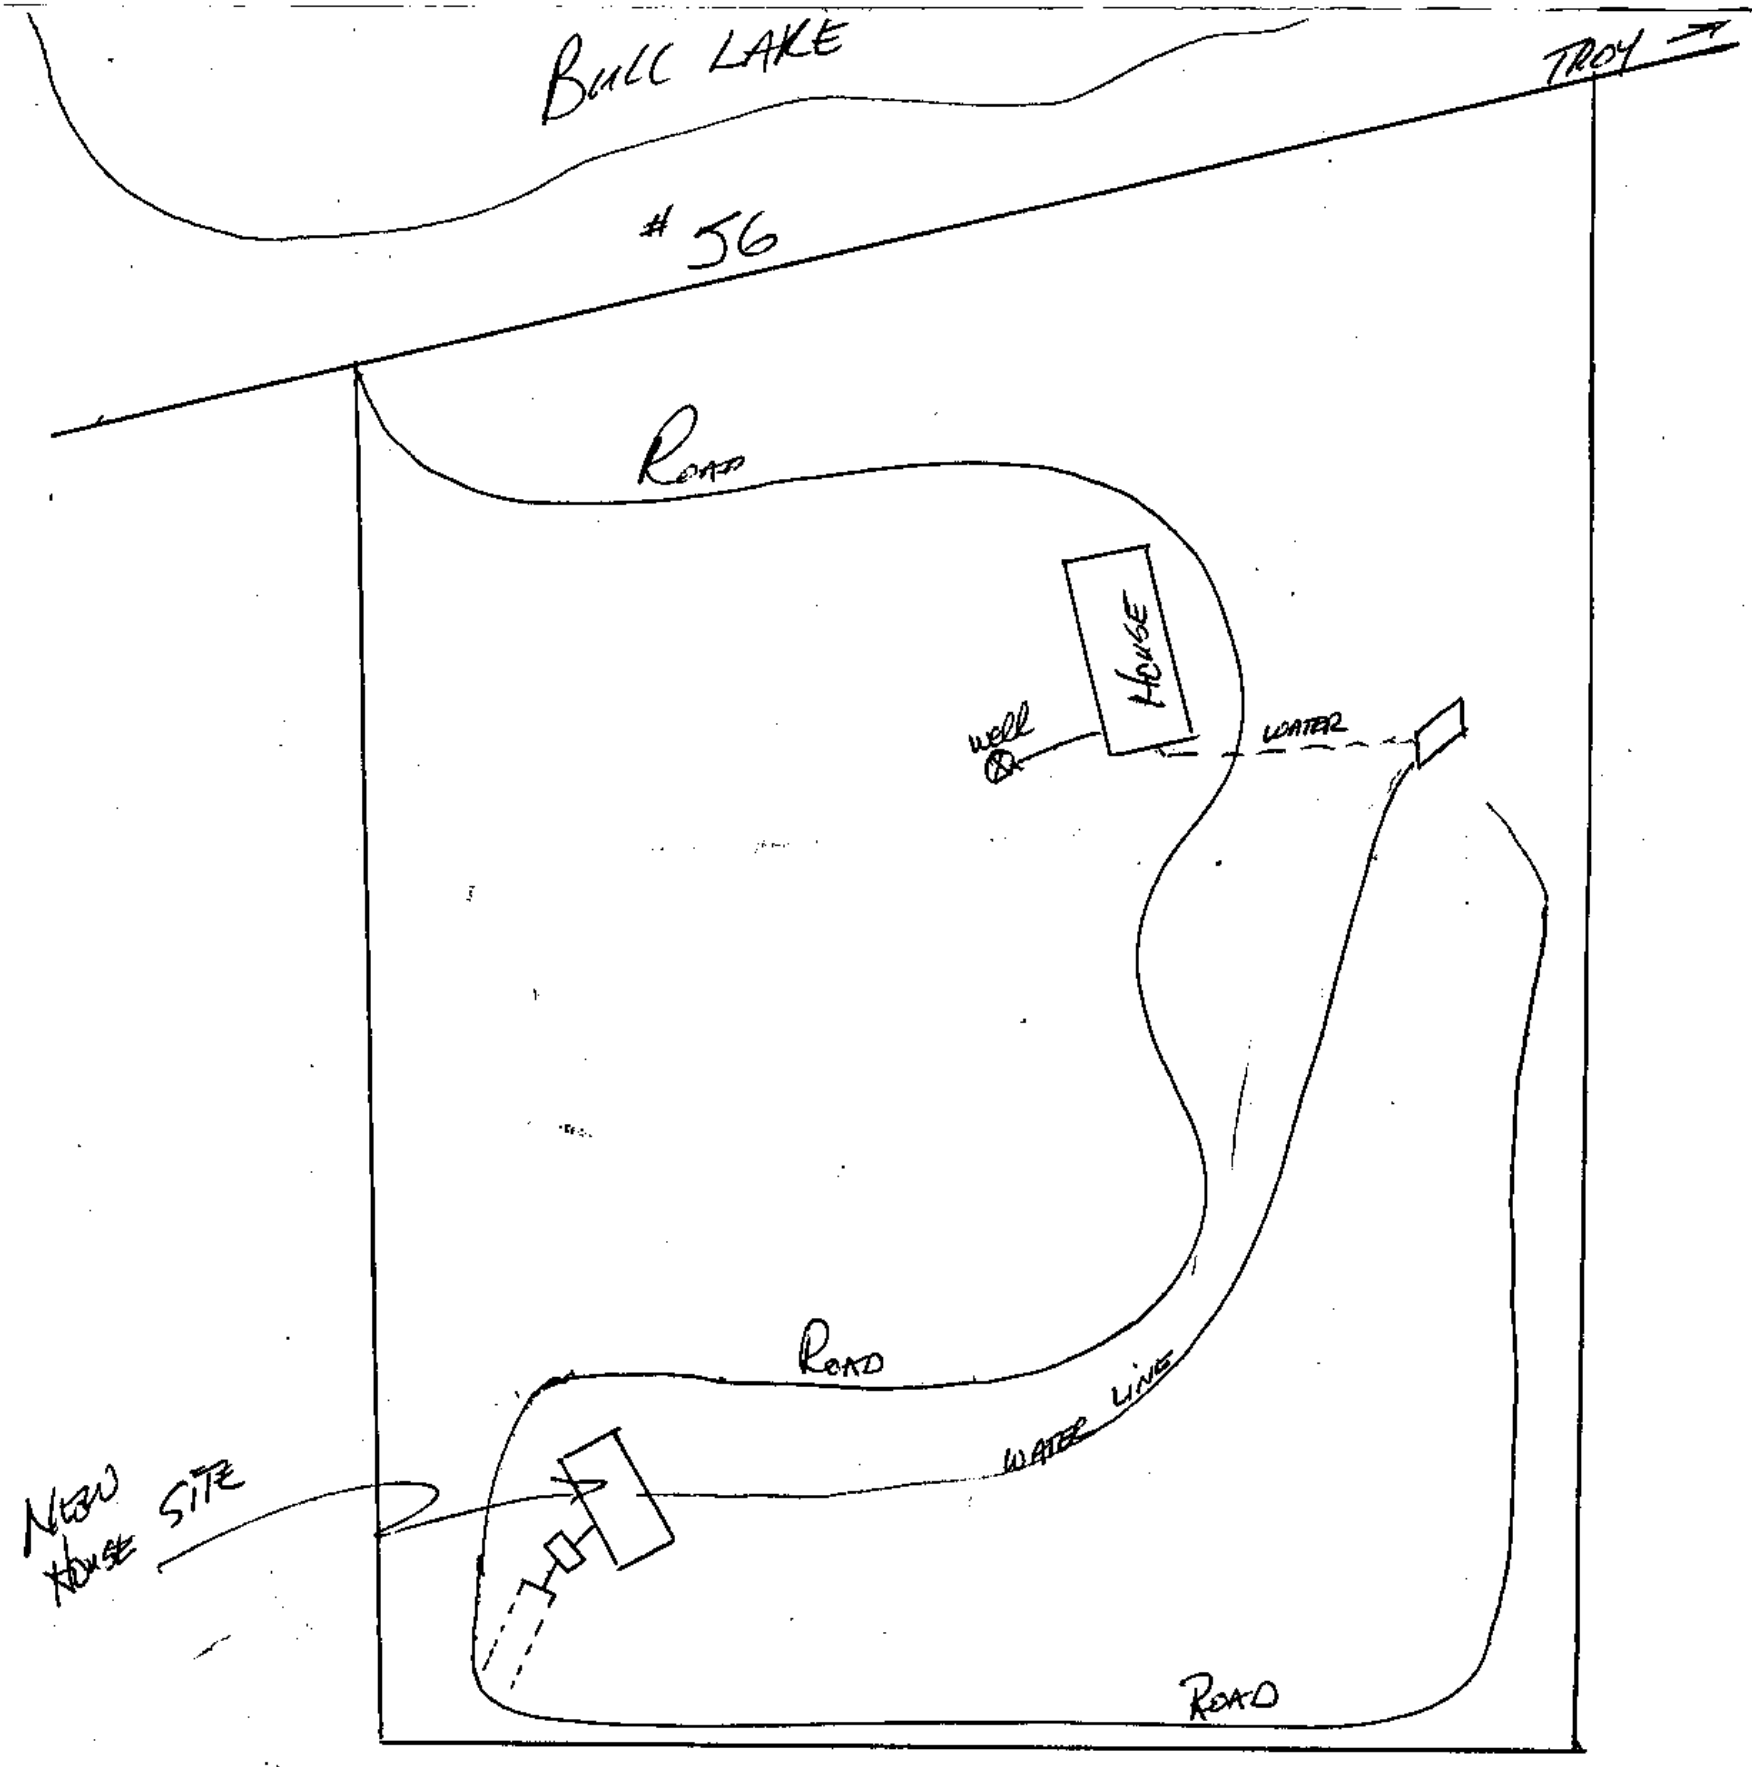
Issued By: Ronald K. Nelson RS

Closure Statement:

I, LEON GRAFF, have inspected this system and found it to be in compliance with the conditions of the permit, and the Lincoln County Wastewater Treatment and Disposal Regulation.

Signed: Leon Graff *Date:* Nov 5 95

Title: Installer


BULL LAKE
TROY
#56
ROAD
HOUSE
well
WATER
ROAD
WATER LINE
NEW HOUSE SITE
ROAD