Licensed contractor
design Returned

LINCOLN COUNTY
DEPARTMENT OF ENVIRONMENTAL HEALTH
WASTEWATER TREATMENT AND DISPOSAL SYSTEM PERMIT

Issue Date: 05/06/02 Expiration Date: 05/07/03

Property Owner: Thomas G. Creighton c/o:

Address: [redacted]

Telephone: (Home) [redacted] (Work) [redacted]

Installer: Tally Hoe License No. 01

____ New Installation __XX__ Existing System

____ Repair __XX__ Replacement ____ Extension ____ Other

Describe: Installing 20' x 30' Seepage Bed to replace old substandard system.

Parcel Description:

Legal: Lot 5E in Upham Beach

Address or Location: 16029 Bull Lake Road

Approved Design Criteria:

Bedrooms 3 Septic Tank Size: 1000 gallons Drainfield Size: 600 Square Feet

Special Instructions: INSTALL SYSTEM ACCORDING TO LAYOUT AND LINCOLN COUNTY WASTEWATER REGULATION #3. ANY DEVIATIONS FROM APPROVED PLAN MUST BE AUTHORIZED BY THE DEPARTMENT.

Issued By: *Kendra J. Lind, R.S.*


Closure Statement:

I, TOM COLE *, have inspected this system and found it to be in compliance with the conditions of the permit, and the Lincoln County Wastewater Treatment and Disposal Regulation.*

Signed: Thomas J Cole *Date:* 7-18-02

Title: OWNER/OPERATOR

LOT LAYOUT
TOM CREIGHTON
16029 BULL LAKE ROAD
LOT 5E
UPHAM BEACH

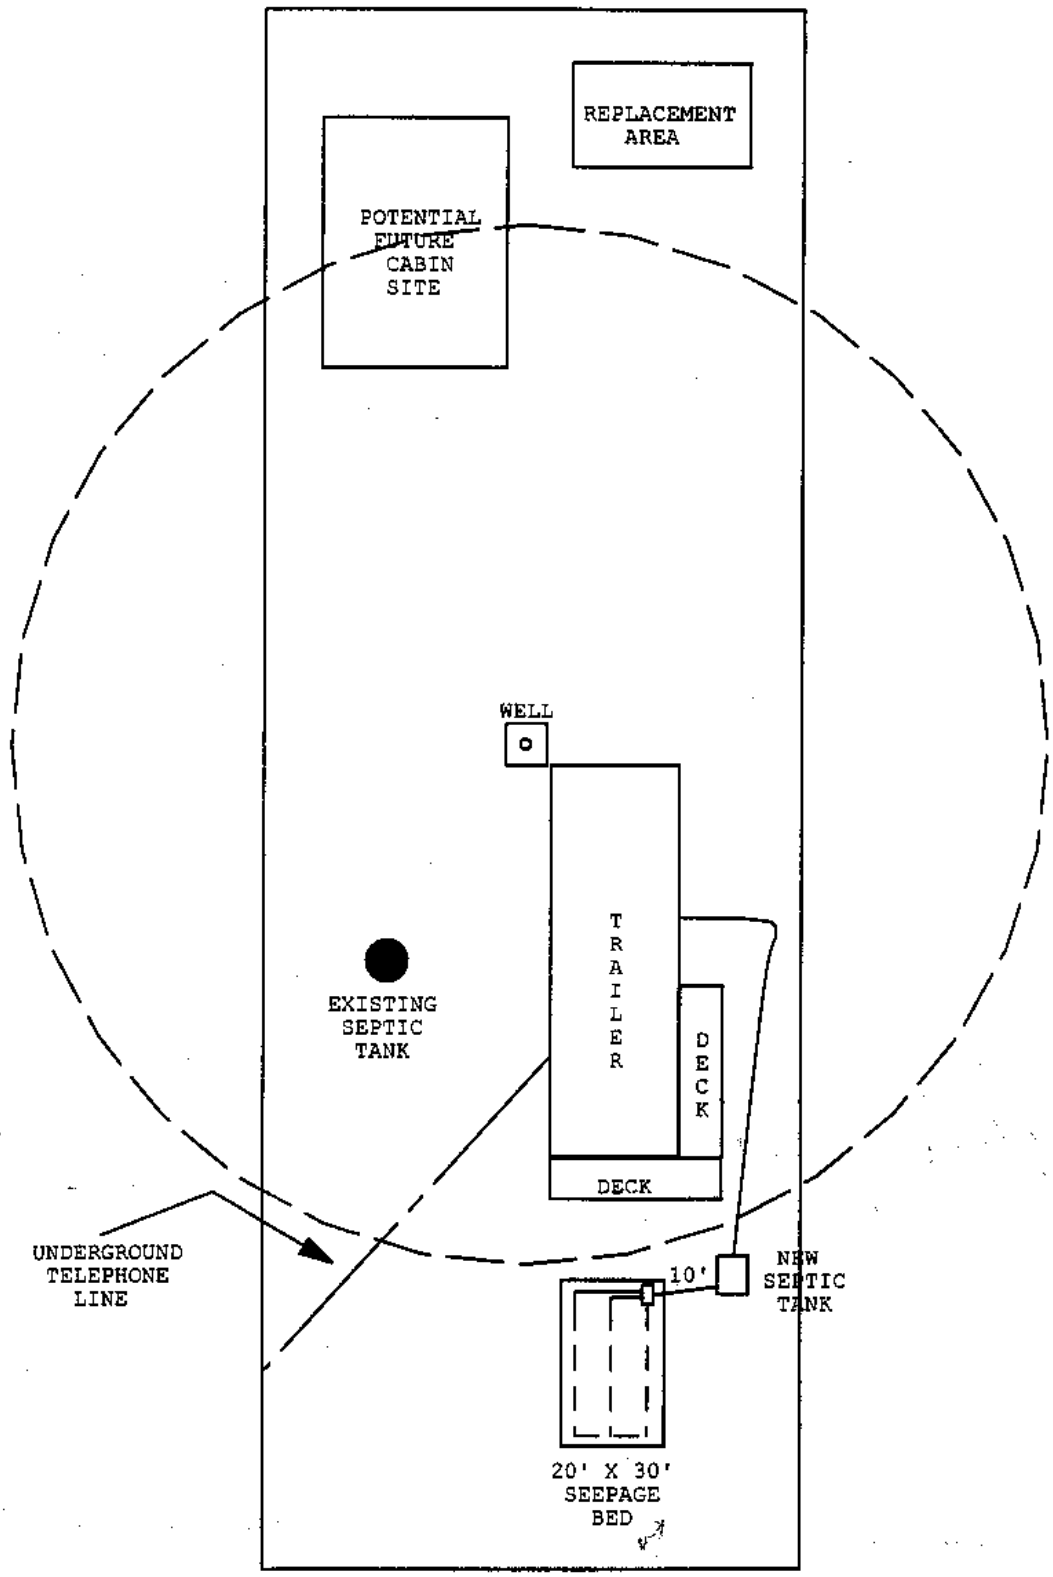

SCALE: 1" = 40'

BULL LAKE ROAD