# LINCOLN COUNTY
# DEPARTMENT OF ENVIRONMENTAL HEALTH
# WASTEWATER TREATMENT AND DISPOSAL SYSTEM PERMIT

Issue Date: 08/17/05 Expiration Date: 08/18/06

Property Owner: Donald K. Flick c/o:

Address: [redacted]

Telephone: [redacted] (Work)

Installer: Larry Bowman License No. 75

____ New Installation __XX__ Existing System

_____ Repair __XX__ Replacement _____ Extension _____ Other

Describe:

*Parcel Description*:

Legal: S3 T28 R33 Lots 1-10 or Tract D of "Rhoades Land"

Address or Location: 16573 Bull Lake Road

*Approved Design Criteria*:

# Bedrooms 3 Septic Tank Size: 1000 gallons Drainfield Size: 195 Linear Feet

**SYSTEM MUST INCLUDE INSTALLATION OF EFFLUENT FILTER AT SEPTIC TANK OUTLET !!**

***Special Instructions: INSTALL SYSTEM ACCORDING TO LAYOUT, DEQ-4 AND LINCOLN COUNTY WASTEWATER REGULATION #3. ANY DEVIATIONS FROM APPROVED PLAN MUST BE AUTHORIZED BY THE DEPARTMENT..***

**Issued By:** Kendra J. Lind, R.S.

Closure Statement:

I, Larry Bowman, *have inspected this system and found it to be in compliance with the conditions of the permit, and the Lincoln County Wastewater Treatment and Disposal Regulation.*

*Signed:* Larry Bowman *Date:* 3 Sept 05

*Title:* Owner B-K Land Development


**NOTICE: The Department must be notified at least 48 hours prior to backfilling the system. Any system not inspected by the Department or its designated representative prior to closure is an illegal installation in violation of Lincoln County Health Board Regulation No. 3. Illegal installations may result in fines and/or requirements to remove or reconstruct the system.**

**406-293-7781**

***DISCLAIMER***

This permit is not a guarantee by the Department that the system will function properly for a prescribed period of time.

LOT LAYOUT
DONALD K. FLICK
LOTS 1-10 OR TRACT D
RHOADES LAND
16573 BULL LAKE ROAD

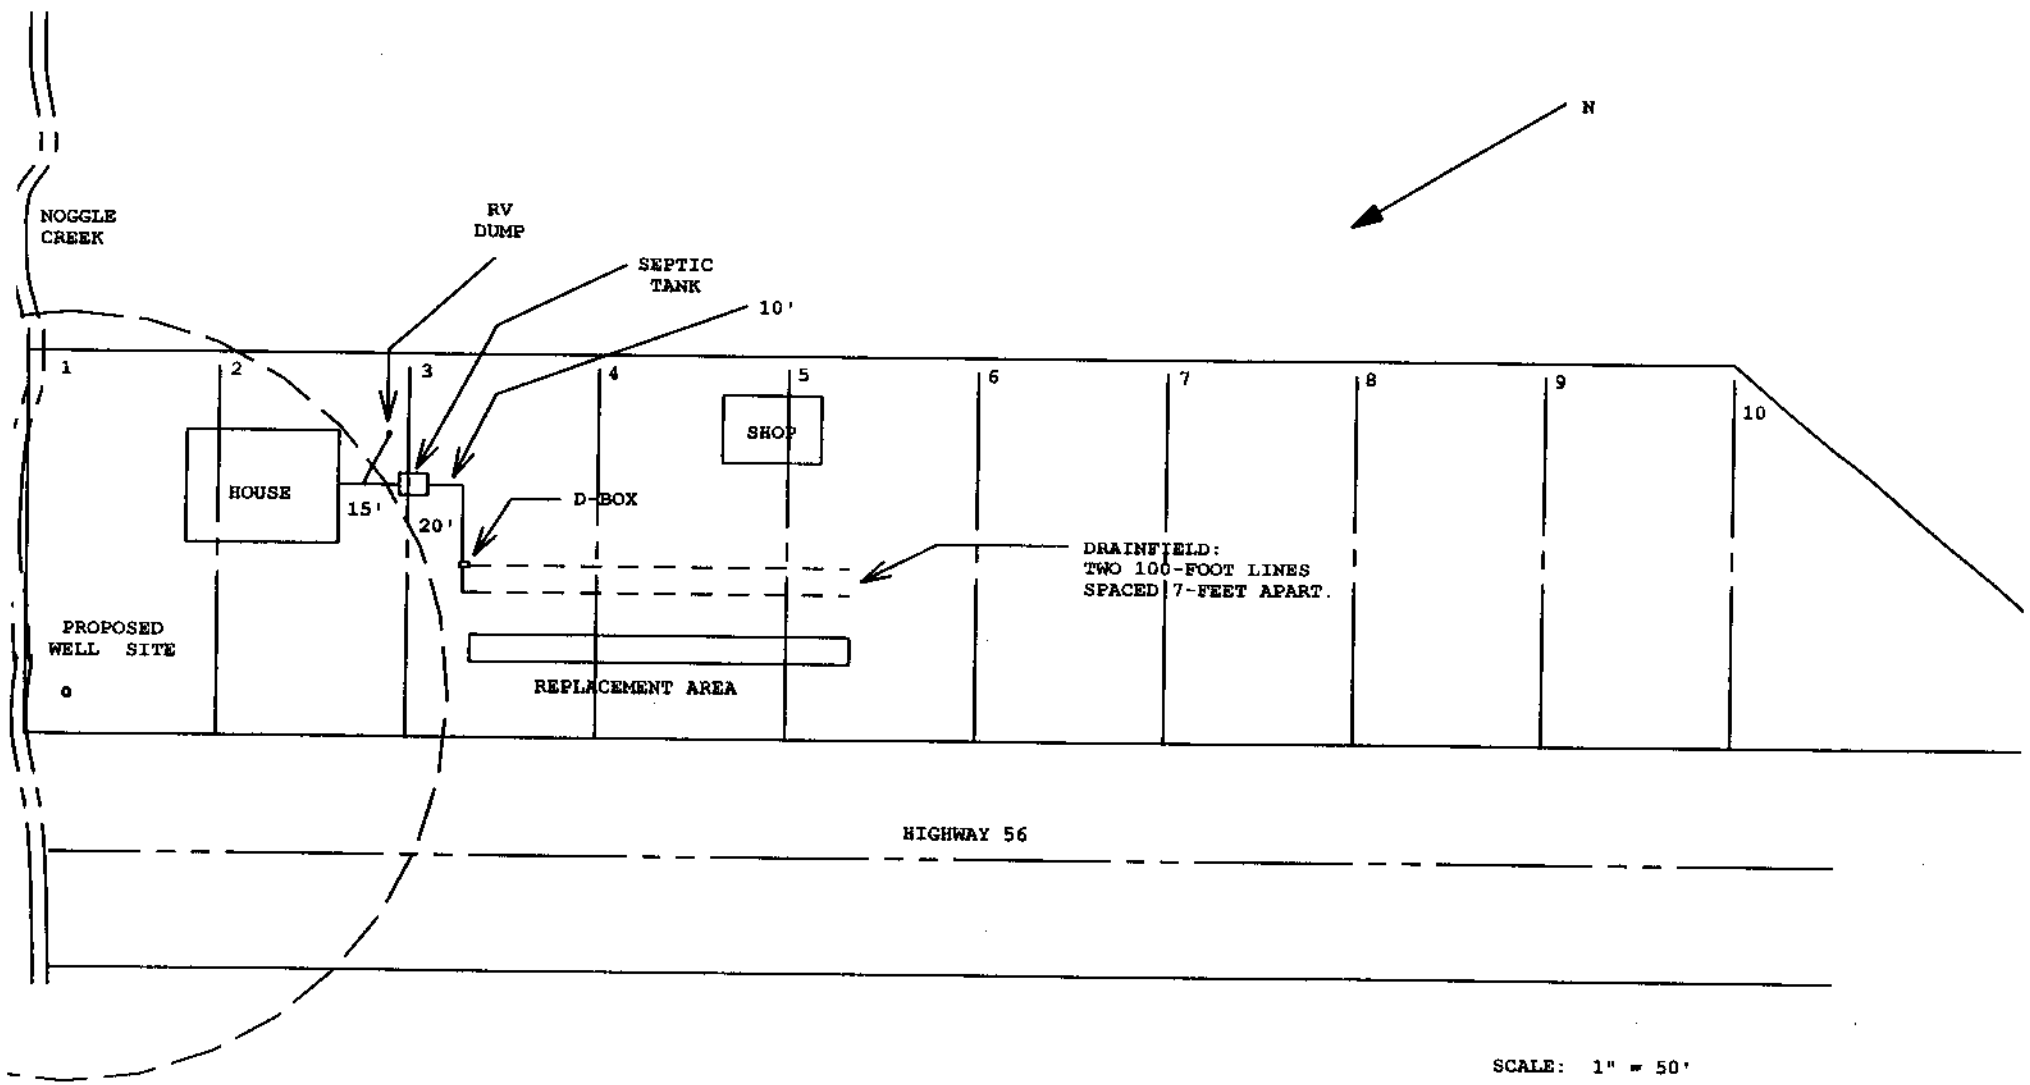


SCALE: 1" = 50'