installer file

LINCOLN COUNTY
DEPARTMENT of ENVIRONMENTAL HEALTH
Wastewater Treatment and Disposal System
PERMIT

Issue Date: 5-6-02 Expiration Date: 5-6-03

Property Owner: JUDITH ~~HUTCHENS~~ "Hutchens"

Address: [redacted]

Telephone: [redacted] (Work) _____

Installer: Robert Epperson License No. 77

___ New Installation ✓ Existing System

___ Repair ✓ Replacement ___ Extension ___ Other

Describe: _____

Parcel Description:

Legal: Upham Beach, Lot 7W S32 T29 R33

Address or Location: Bull Lake US Hwy 56

Approved Design Criteria:

Bedrooms 2 Septic Tank Size: 1000 gallons Drainfield Size: 130 lineal feet

INSTALL SYSTEM AS PER APPROVED SITE PLAN (LOT LAYOUT) AND LINCOLN COUNTY WASTEWATER REGULATION #3.

Special Instructions: Install pump station as required

Issued By: John Peterson, RS

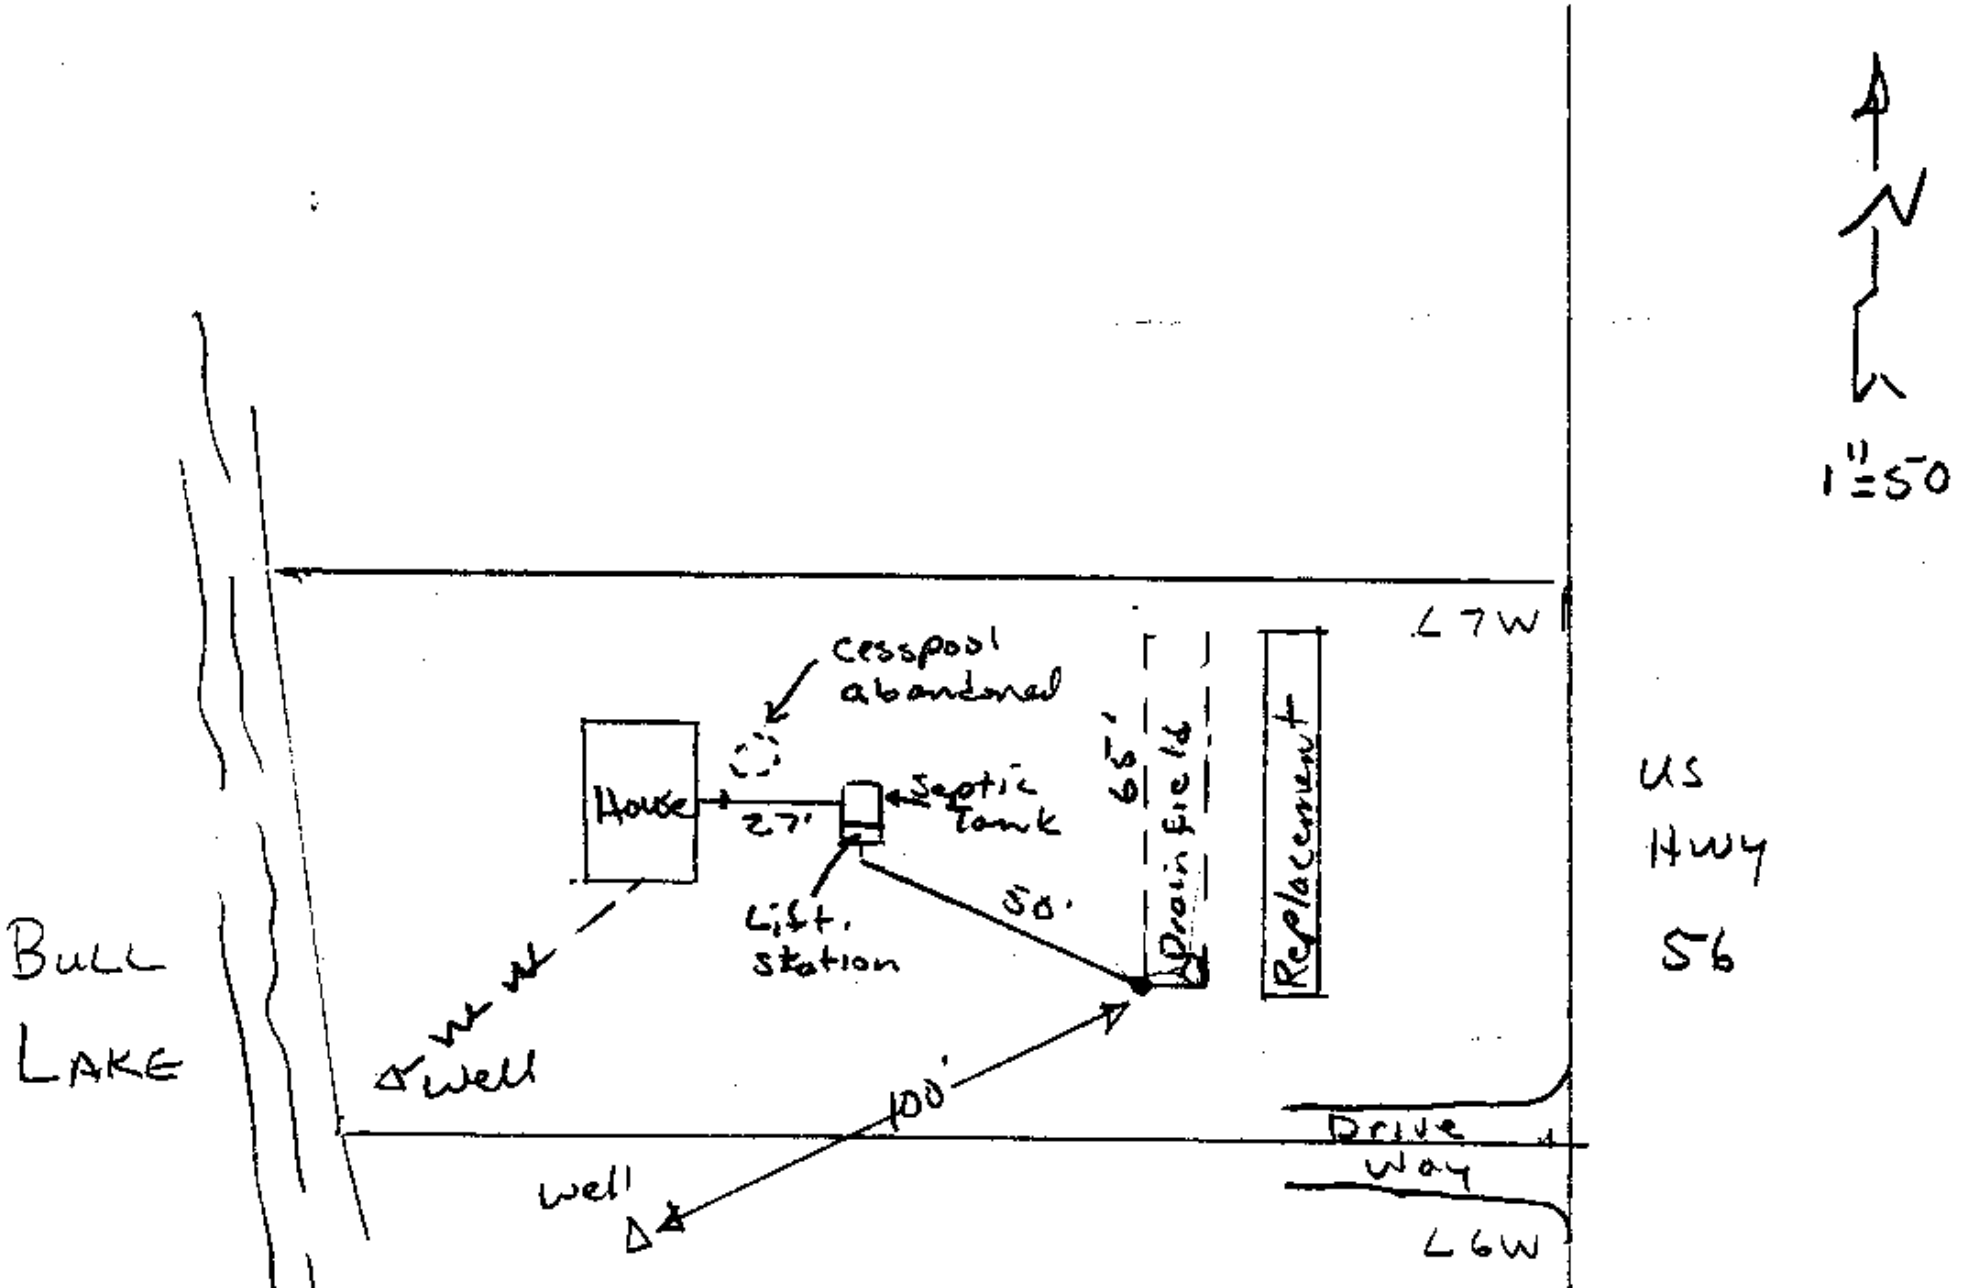
Closure Statement:

I, Robert H. Epperson, have inspected this system and found it to be in compliance with the conditions of the permit, and the Lincoln County Wastewater Treatment and Disposal Regulation.

Signed: Robert H. Epperson Date: May 8, 2002

Title: Installer

Lot Layout


N
1"=50'
L7W
cesspool abandoned
House
27'
Septic tank
65'
Drain field
Replacement
50'
Lift station
Well
100'
well
Drive Way
L6W
US Hwy 56
Bull Lake