Wastewater Treatment and Disposal System

PERMIT

Issue Date: 09/19/95 Expiration Date: 09/20/96

Property Owner: Sylvia M. & Wayne L. Maffit c/o: Ivan H. Hodges

Address: [redacted]

Telephone: (Home) [redacted] (Work) _____

Installer: Julius Robertson License No. 5

_____ New Installation XX Existing System

_____ Repair XX Replacement _____ Extension _____ Other

Describe: _____

Parcel Description:

Legal: S32 T29 R33 Lot 17W Upham Beach Bull Lake

Address or Location: 16028 Bull Lake Road Troy, MT

Approved Design Criteria:

Bedrooms 2 Septic Tank Size: 1000 gallons Drainfield Size: 450 lineal feet

INSTALL SYSTEM ACCORDING TO LOT LAYOUT AND LINCOLN COUNTY WASTEWATER REGULATION #3.

Special Instructions: *15'x 30' SEEPAGE BED INSTALLATION WITH LIFT STATION. DEVIATIONS FROM APPROVED PLAN MUST BE AUTHORIZED BY THE DEPARTMENT.*

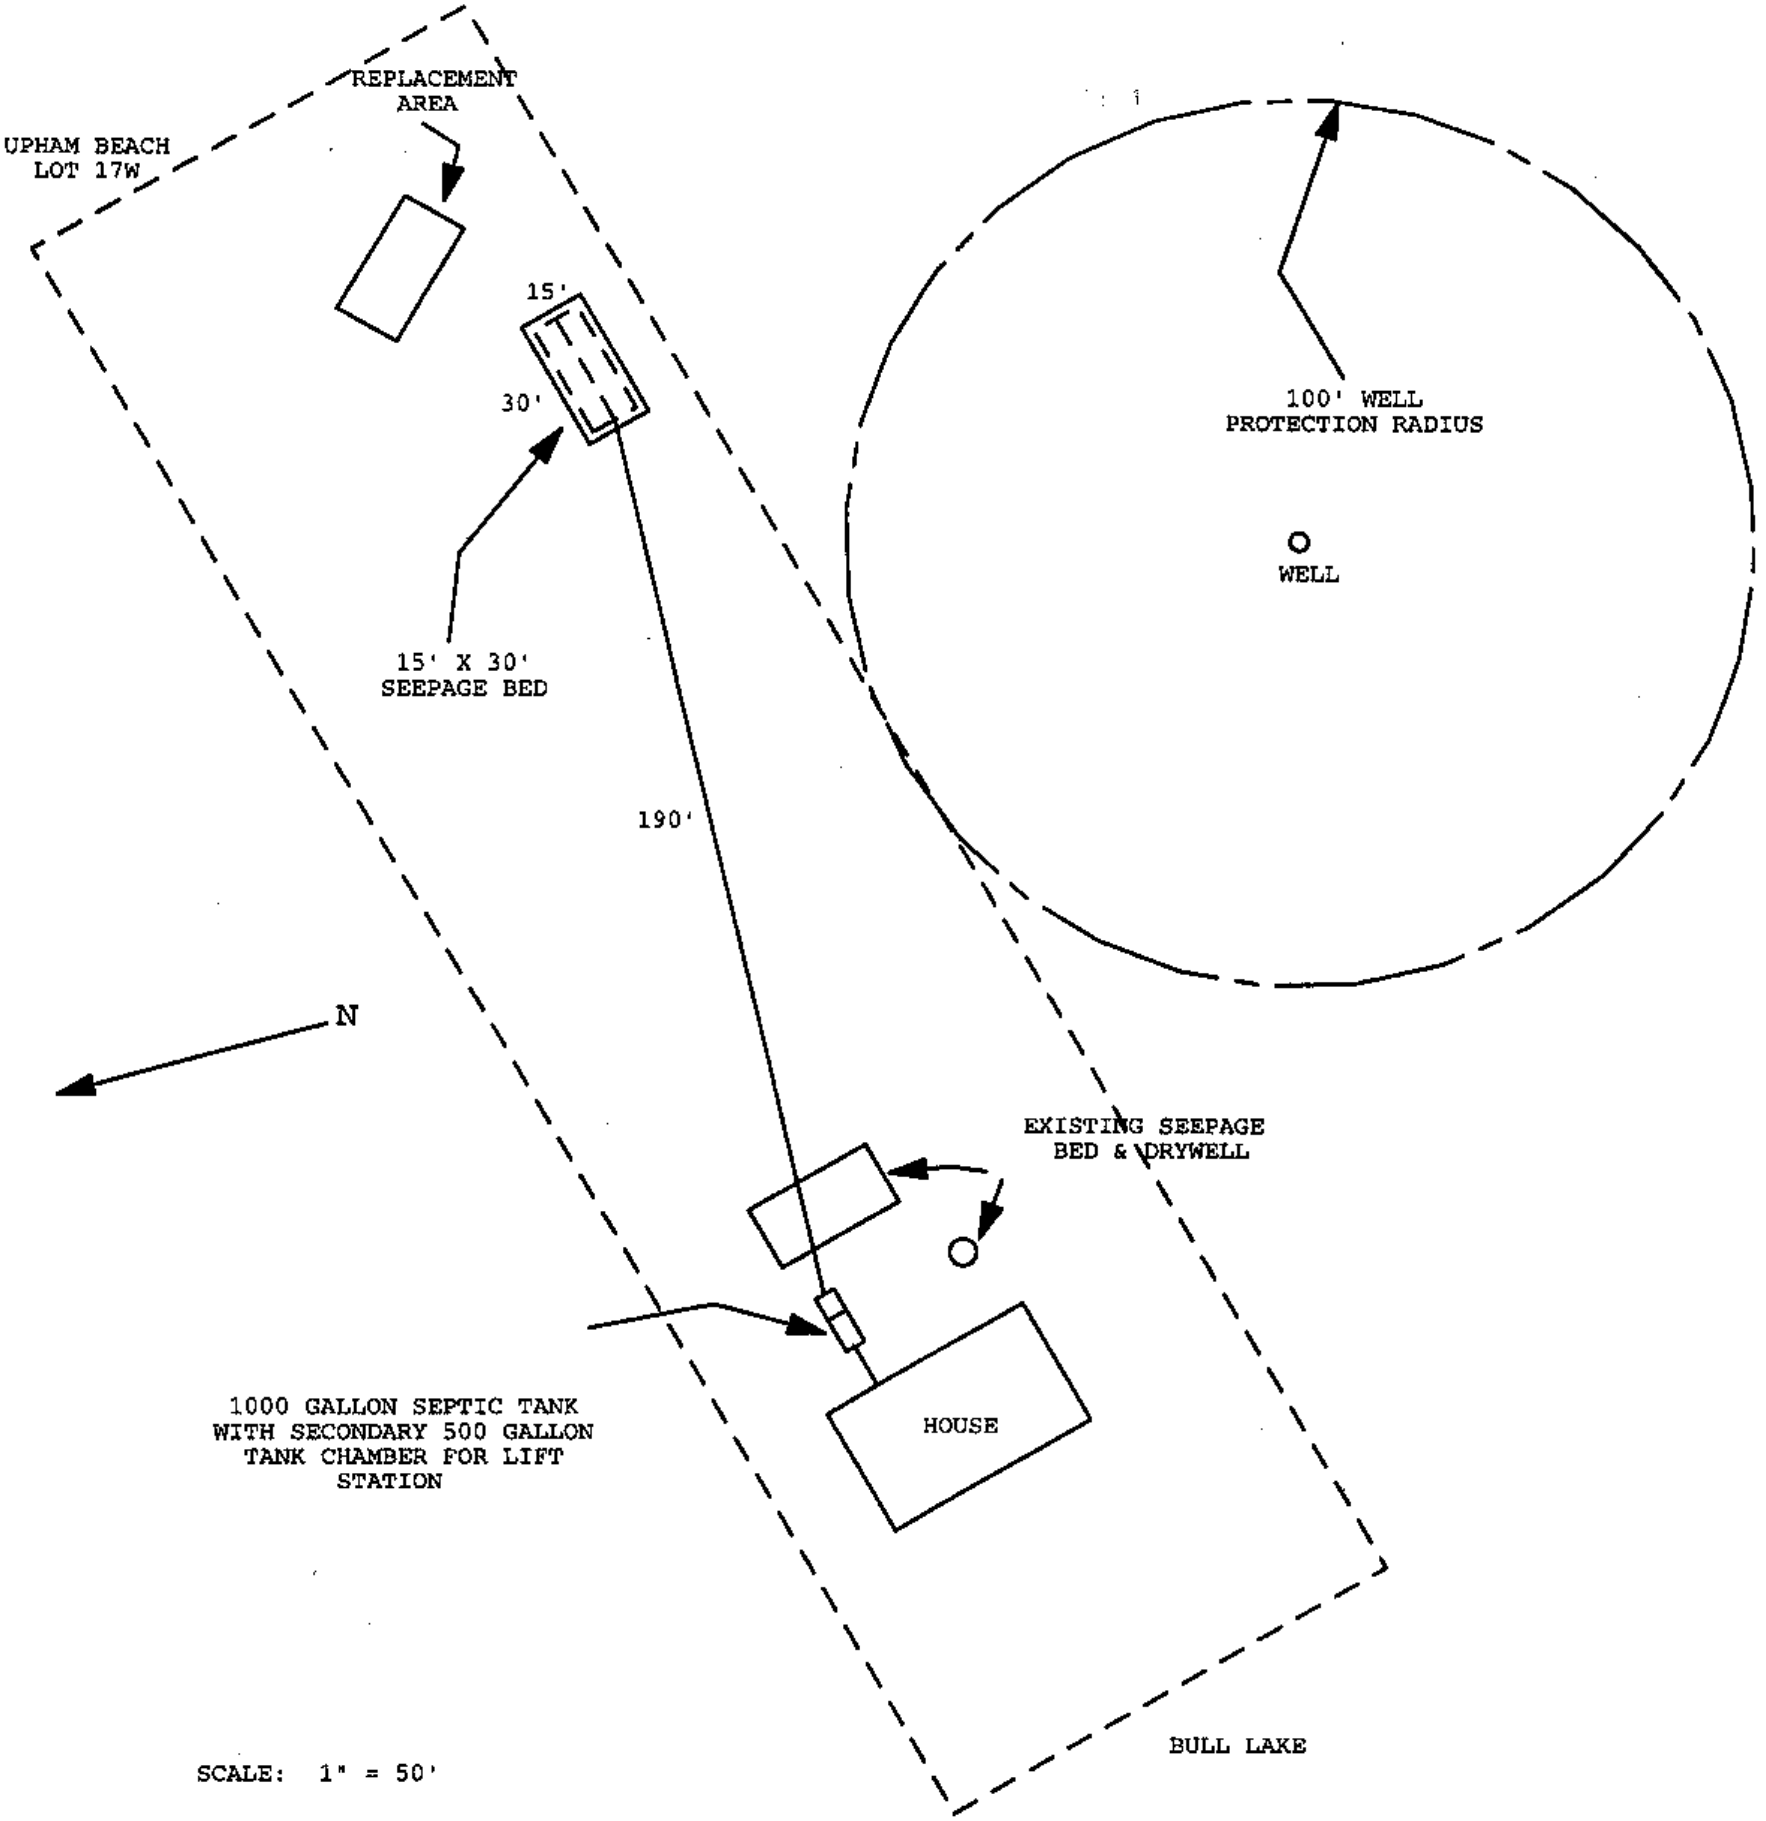
Issued By: *Kendra J. Lind, R.S.*

Closure Statement:

I, _____, have inspected this system and found it to be in compliance with the conditions of the permit, and the Lincoln County Wastewater Treatment and Disposal Regulation.

Signed: _____ *Date:* _____

Title: _____


REPLACEMENT AREA
UPHAM BEACH LOT 17W
15'
30'
15' X 30' SEEPAGE BED
190'
100' WELL PROTECTION RADIUS
WELL
N
EXISTING SEEPAGE BED & DRYWELL
1000 GALLON SEPTIC TANK WITH SECONDARY 500 GALLON TANK CHAMBER FOR LIFT STATION
HOUSE
BULL LAKE
SCALE: 1" = 50'