# PERMIT

Issue Date: 10-16-00 Expiration Date: 10-16-01

Property Owner: MIKE SKRANAK

Address: [redacted]

Telephone: (Home) _____ (Work) [redacted]

Installer: John KAMPFE License No. 15

✓ New Installation ____ Existing System

____ Repair ____ Replacement ____ Extension ____ Other

Describe: _____

Parcel Description:

Legal: UPHAM BEACH, LOT 3E SE¼ SE¼ sec 32 T29, R33

Address or Location: US HWY 56 (BULL LK RD)

Approved Design Criteria:

# Bedrooms 2 Septic Tank Size: 1000 gallons Drainfield Size: 340 lineal feet

**INSTALL SYSTEM AS PER APPROVED SITE PLAN (LOT LAYOUT) AND LINCOLN COUNTY WASTEWATER REGULATION #3.**

Special Instructions: _____

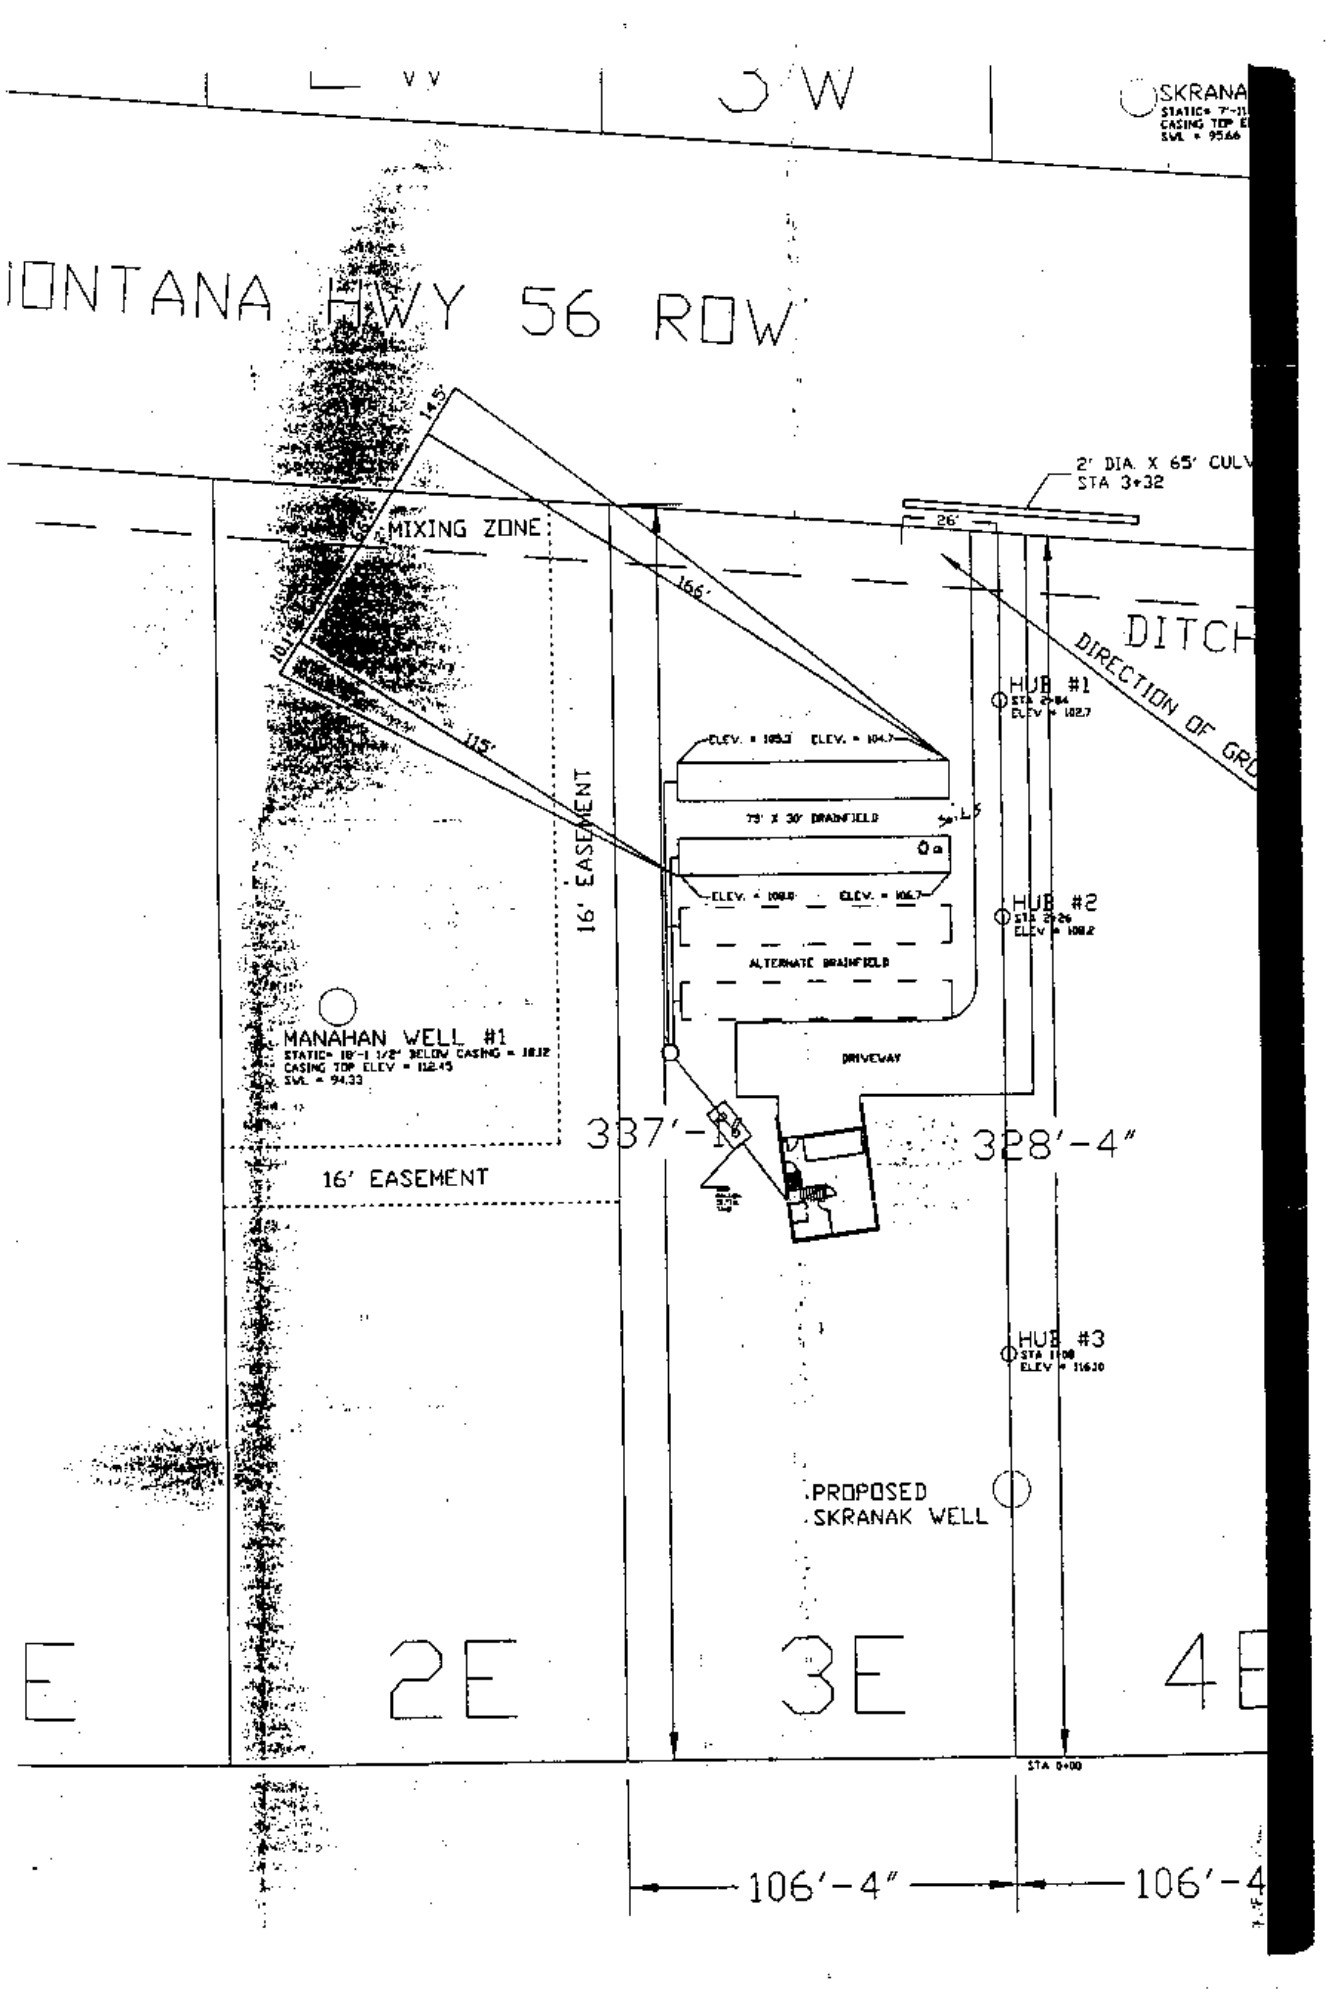
Issued By: John Peterson RS

Closure Statement:

*I, _____ have inspected this system and found it to be in compliance with the conditions of the permit, and the Lincoln County Wastewater Treatment and Disposal Regulation.*

*Signed:* John Kampfe *Date:* 9-24-01

*Title:* INSTALLER


3W
SKRANA
MONTANA HWY 56 ROW
14.5'
MIXING ZONE
10'
115'
166'
2' DIA. X 65' CULV
STA 3+32
26'
DITCH
DIRECTION OF GRO
HUB #1
STA 2+84
ELEV = 102.7
ELEV. = 105.3
ELEV. = 104.7
75' X 30' DRAINFIELD
16' EASEMENT
ELEV. = 106.8
ELEV. = 106.7
HUB #2
STA 2+26
ELEV = 108.2
ALTERNATE DRAINFIELD
DRIVEWAY
MANAHAN WELL #1
STATIC= 18'-1 1/2" BELOW CASING = 18.12
CASING TOP ELEV = 112.45
SWL = 94.33
337'-1
328'-4"
16' EASEMENT
HUB #3
STA 1+00
ELEV = 116.30
PROPOSED
SKRANAK WELL
E
2E
3E
4E
STA 0+00
106'-4"
106'-4