LINCOLN COUNTY
DEPARTMENT OF ENVIRONMENTAL HEALTH
WASTEWATER TREATMENT AND DISPOSAL SYSTEM PERMIT

Issue Date: 07/12/11 Expiration Date: 07/11/12

Property Owner: Monte & Kathleen Burbridge c/o:

Address: [redacted]

Telephone: (Home) [redacted] (Work)

Installer: Larry Bowman License No. 75

Proposed Work: (Check One) ☒ New Installation ☐ Existing System

☐ Repair ☐ Replacement ☐ Extension ☐ Other _____

Describe: Install septic system & drainfield per engineer's specifications

Parcel Description:

Legal: S29, T 29N R33W, Tract 2 of Feak Tracts

Address or Location: 14768 Bull Lake Rd, Troy, MT

Approved Design Criteria:

Bedrooms: 3 Septic Tank Size: 1500 gallons Drainfield Size: 300 square feet

SYSTEM MUST INCLUDE INSTALLATION OF EFFLUENT FILTER AT SEPTIC TANK OUTLET !!

Special Instructions: INSTALL SYSTEM ACCORDING TO LAYOUT AND LINCOLN COUNTY WASTEWATER REGULATION #3. ANY DEVIATIONS FROM APPROVED PLAN MUST BE AUTHORIZED BY THE DEPARTMENT.

Issued By: *Kathi J. Hooper, R.S.*

Closure Statement:

I, _____, have inspected this system and found it to be in compliance with the conditions of the permit, and the Lincoln County Wastewater Treatment and Disposal Regulation.

Signed: _____ *Date:* _____

Title: _____

NOTICE: The Department must be notified at least 48 hours prior to backfilling the system. Any system not inspected by the Department or its designated representative prior to closure is an illegal installation in violation of Lincoln County Health Board Regulation No. 3. Illegal installations may result in fines and/or requirements to remove or reconstruct the system.

406-293-7781 x228

DISCLAIMER

This permit is not a guarantee by the Department that the system will function properly for a prescribed period of time.

EQ 11-1784
Reviewed by the Local Reviewing Authority
Under contract with the
Department of Environmental Quality/ PCD
Local Reviewer Date 6/28/11

Accepted under contract
DEQ Representative Janet Skaaland 7/1/11 Date


LINCOLN COUNTY, MONTANA
LOT LAYOUT
LOT 2 OF FEAK TRACTS
IN THE SW1/4 NE1/4 OF SECTION 29, TWP. 29 N., R. 33 W., P.M.M.
FOR: MONTE & KITTY BURBRIDGE DATE: DECEMBER 2010

LEGEND
- SOILS PROFILE SITE
- PERCOLATION SITE
- PROPOSED WELL SITE
- STORMWATER POND 20'x 25'x 2'
- HOUSE
- SLOPE
- GRADIENT DIRECTION
- SEPTIC SITE 2-56' TRENCHES 7' APART
- REPLACEMENT SITE 2-56' TRENCHES 7' APART
- 100' MIXING ZONE

DETAIL OF DITCH
1 1/2" TO 2" WASHED ROCK
4X1 1' 3' 4X1
ALONG THE UPPER DITCH LINES OF APPROACH ROADS

THE DITCH & STORMWATER POND MUST BE LOCATED COMPLETELY ON THE LOTS AND WILL BE OWNED AND MAINTAINED BY THE LOT OWNER. THE LOT OWNER IS RESPONSIBLE FOR ANY PROBLEMS OR CORRECTIONS REQUIRED TO KEEP THE DRAINAGE FACILITY FUNCTIONING AS PLANNED.

NO WELLS OR SEPTICS WITHIN 100' OF PROPERTY BOUNDARIES

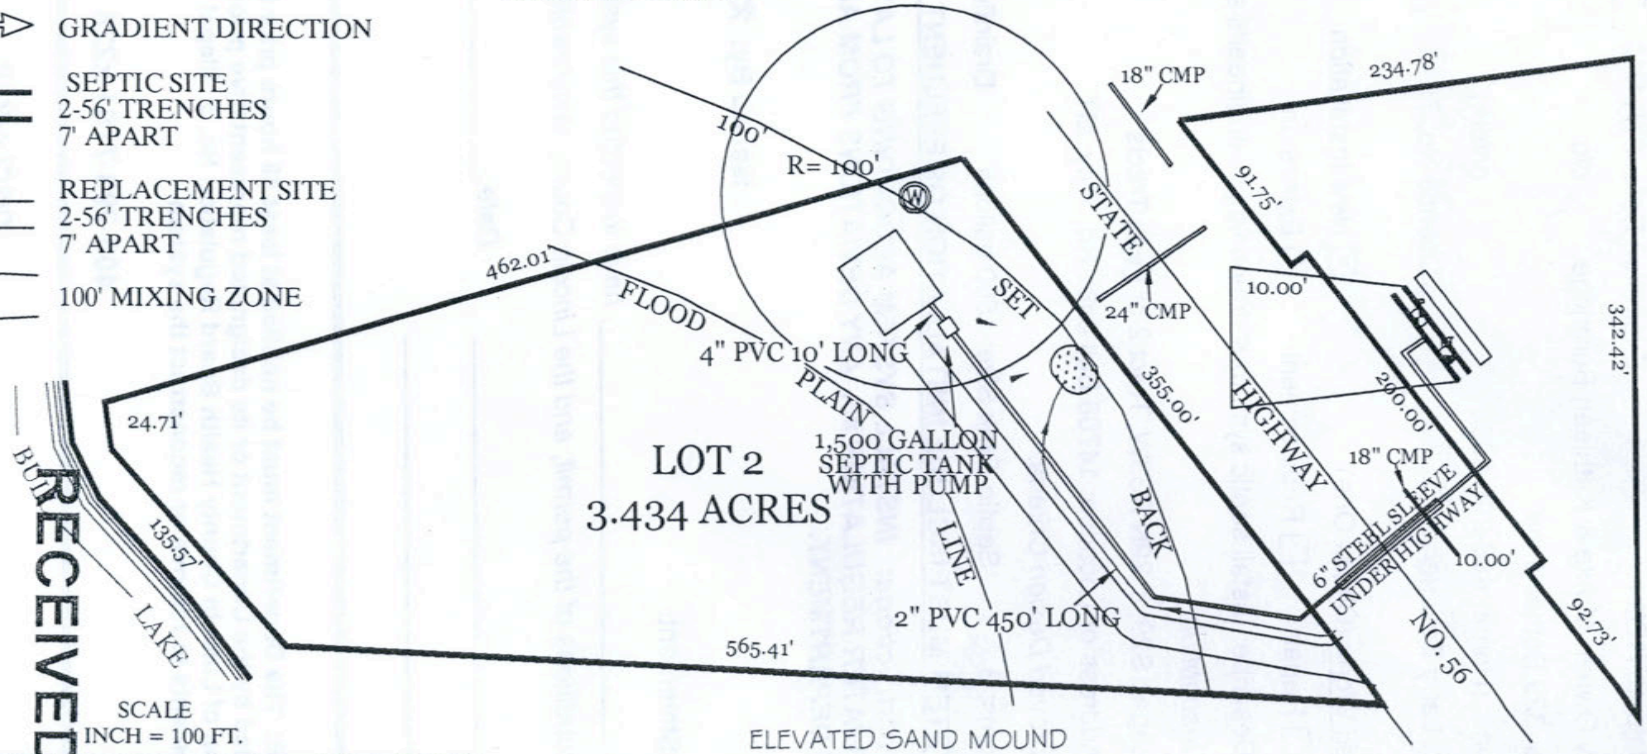

SCALE
INCH = 100 FT.

ELEVATED SAND MOUND SYSTEM

RECEIVED
JUL 01 2011
MT DEQ PUBLIC WATER & SUBDIVISION BUREAU

Davis Surveying Inc.
TROY MONTANA, (406)295-5441

DATE: 12/09/10	Land Projects 2010
DRAWN BY: MDM	FILE: T29R33S29.DWG