owner copy

LINCOLN COUNTY
DEPARTMENT of ENVIRONMENTAL HEALTH
Wastewater Treatment and Disposal System
PERMIT

Issue Date: 7-14-99 Expiration Date: 7-14-00

Property Owner: MIKE CONTRADA c/o Robert Epperson

Address: [redacted]

Telephone: (Home) _____ (Work) _____

Installer: ROBERT EPPERSON License No. 77

___ New Installation ✓ Existing System

___ Repair ✓ Replacement ___ Extension ___ Other

Describe: _____

Parcel Description:

Legal: HUGIL ISLAND BL 2 LOT 7 N½ S 29 T29 R33

Address or Location: 945 HALO DRIVE

Approved Design Criteria:

Bedrooms 2 Septic Tank Size: 1000 gallons Drainfield Size: 150 lineal feet

INSTALL SYSTEM AS PER APPROVED SITE PLAN (LOT LAYOUT) AND LINCOLN COUNTY WASTEWATER REGULATION #3.

Special Instructions: _____

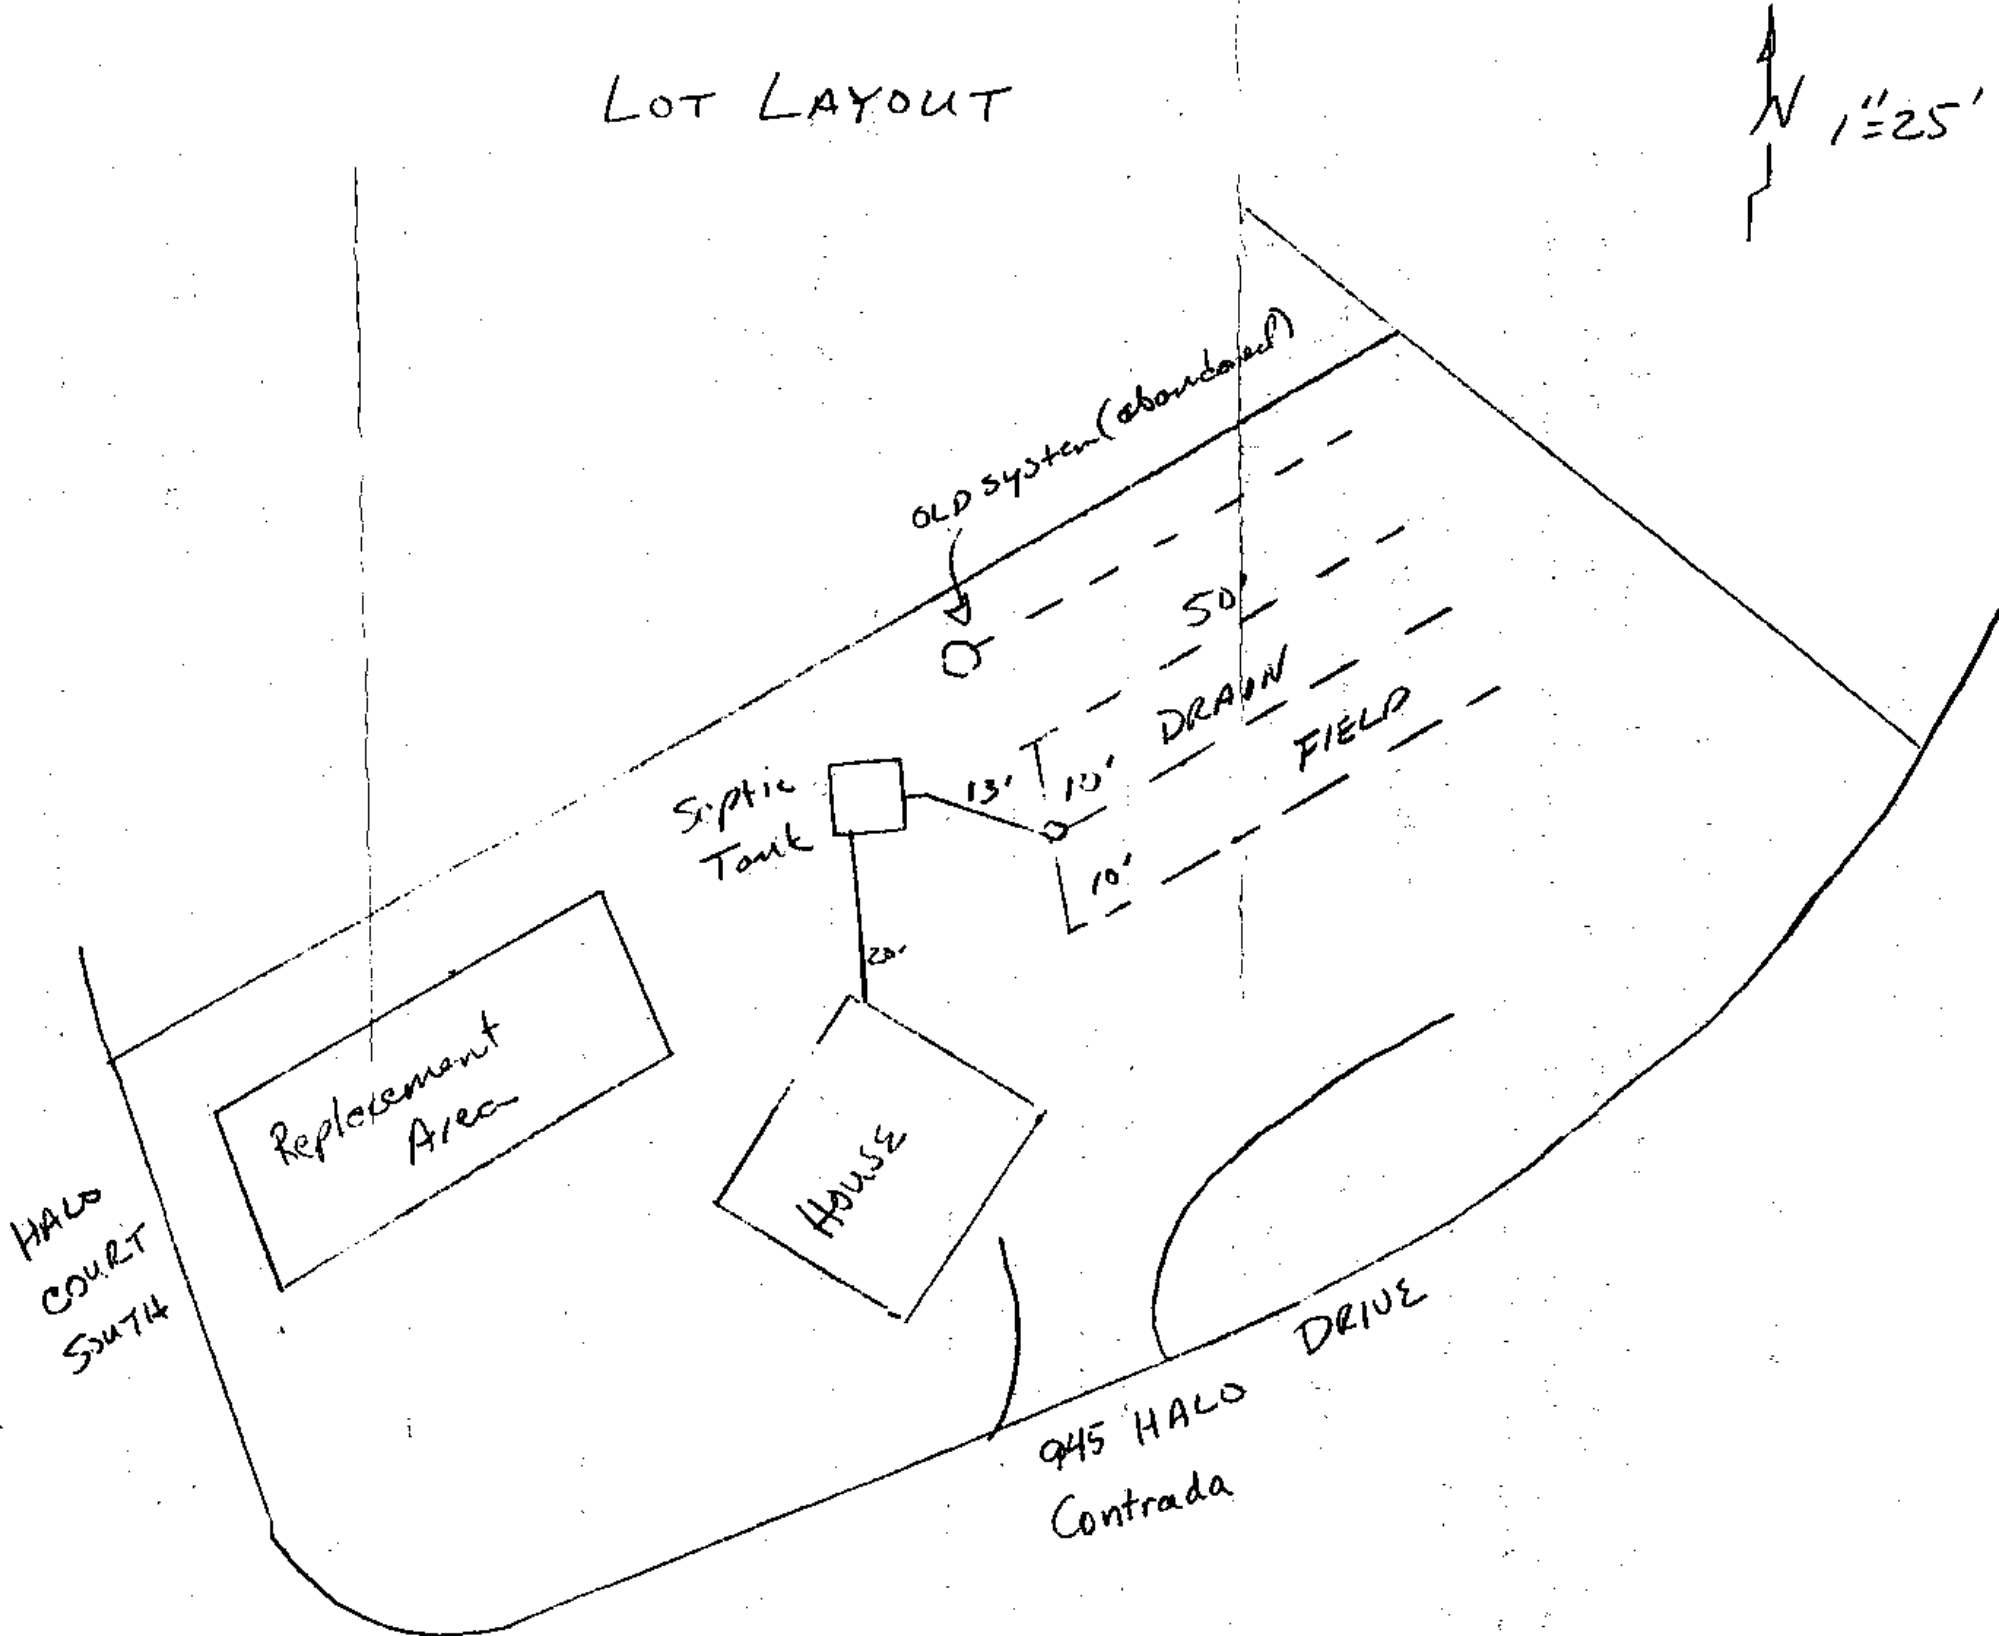
Issued By: John Peterson, RS

Closure Statement:

I, Robert H. Epperson, have inspected this system and found it to be in compliance with the conditions of the permit, and the Lincoln County Wastewater Treatment and Disposal Regulation.

Signed: Robert H. Epperson Date: July 19, 1999

Title: Installer - operator, contractor


LOT LAYOUT
N 1"=25'
OLD system (abandoned)
50'
DRAIN
FIELD
Septic Tank
13'
10'
10'
20'
Replacement Area
HOUSE
HALO COURT SOUTH
945 HALO DRIVE
Contrada