LINCOLN COUNTY
DEPARTMENT of ENVIRONMENTAL HEALTH
Wastewater Treatment and Disposal System
PERMIT

Install sign & return

Issue Date: 7-11-02 Expiration Date: 7-11-03

Property Owner: Glen & Betty Crammer

Address: [redacted]

Telephone: (Home) [redacted] (Work) _____

Installer: Tom Cole License No. 1

____ New Installation ✓ Existing System

____ Repair ✓ Replacement ____ Extension ____ Other

Describe: _____

Parcel Description:

Legal: ANGEL ISLAND BZ 69 S½ S20 T29R33

Address or Location: 61 Halo Ct Rd

Approved Design Criteria:

Bedrooms 2 Septic Tank Size: 1000 gallons Drainfield Size: _____ lineal feet

INSTALL SYSTEM AS PER APPROVED SITE PLAN (LOT LAYOUT) AND LINCOLN COUNTY WASTEWATER REGULATION #3.

Special Instructions: Construct Seepage Bed 12x25 W/2' of Wood rock

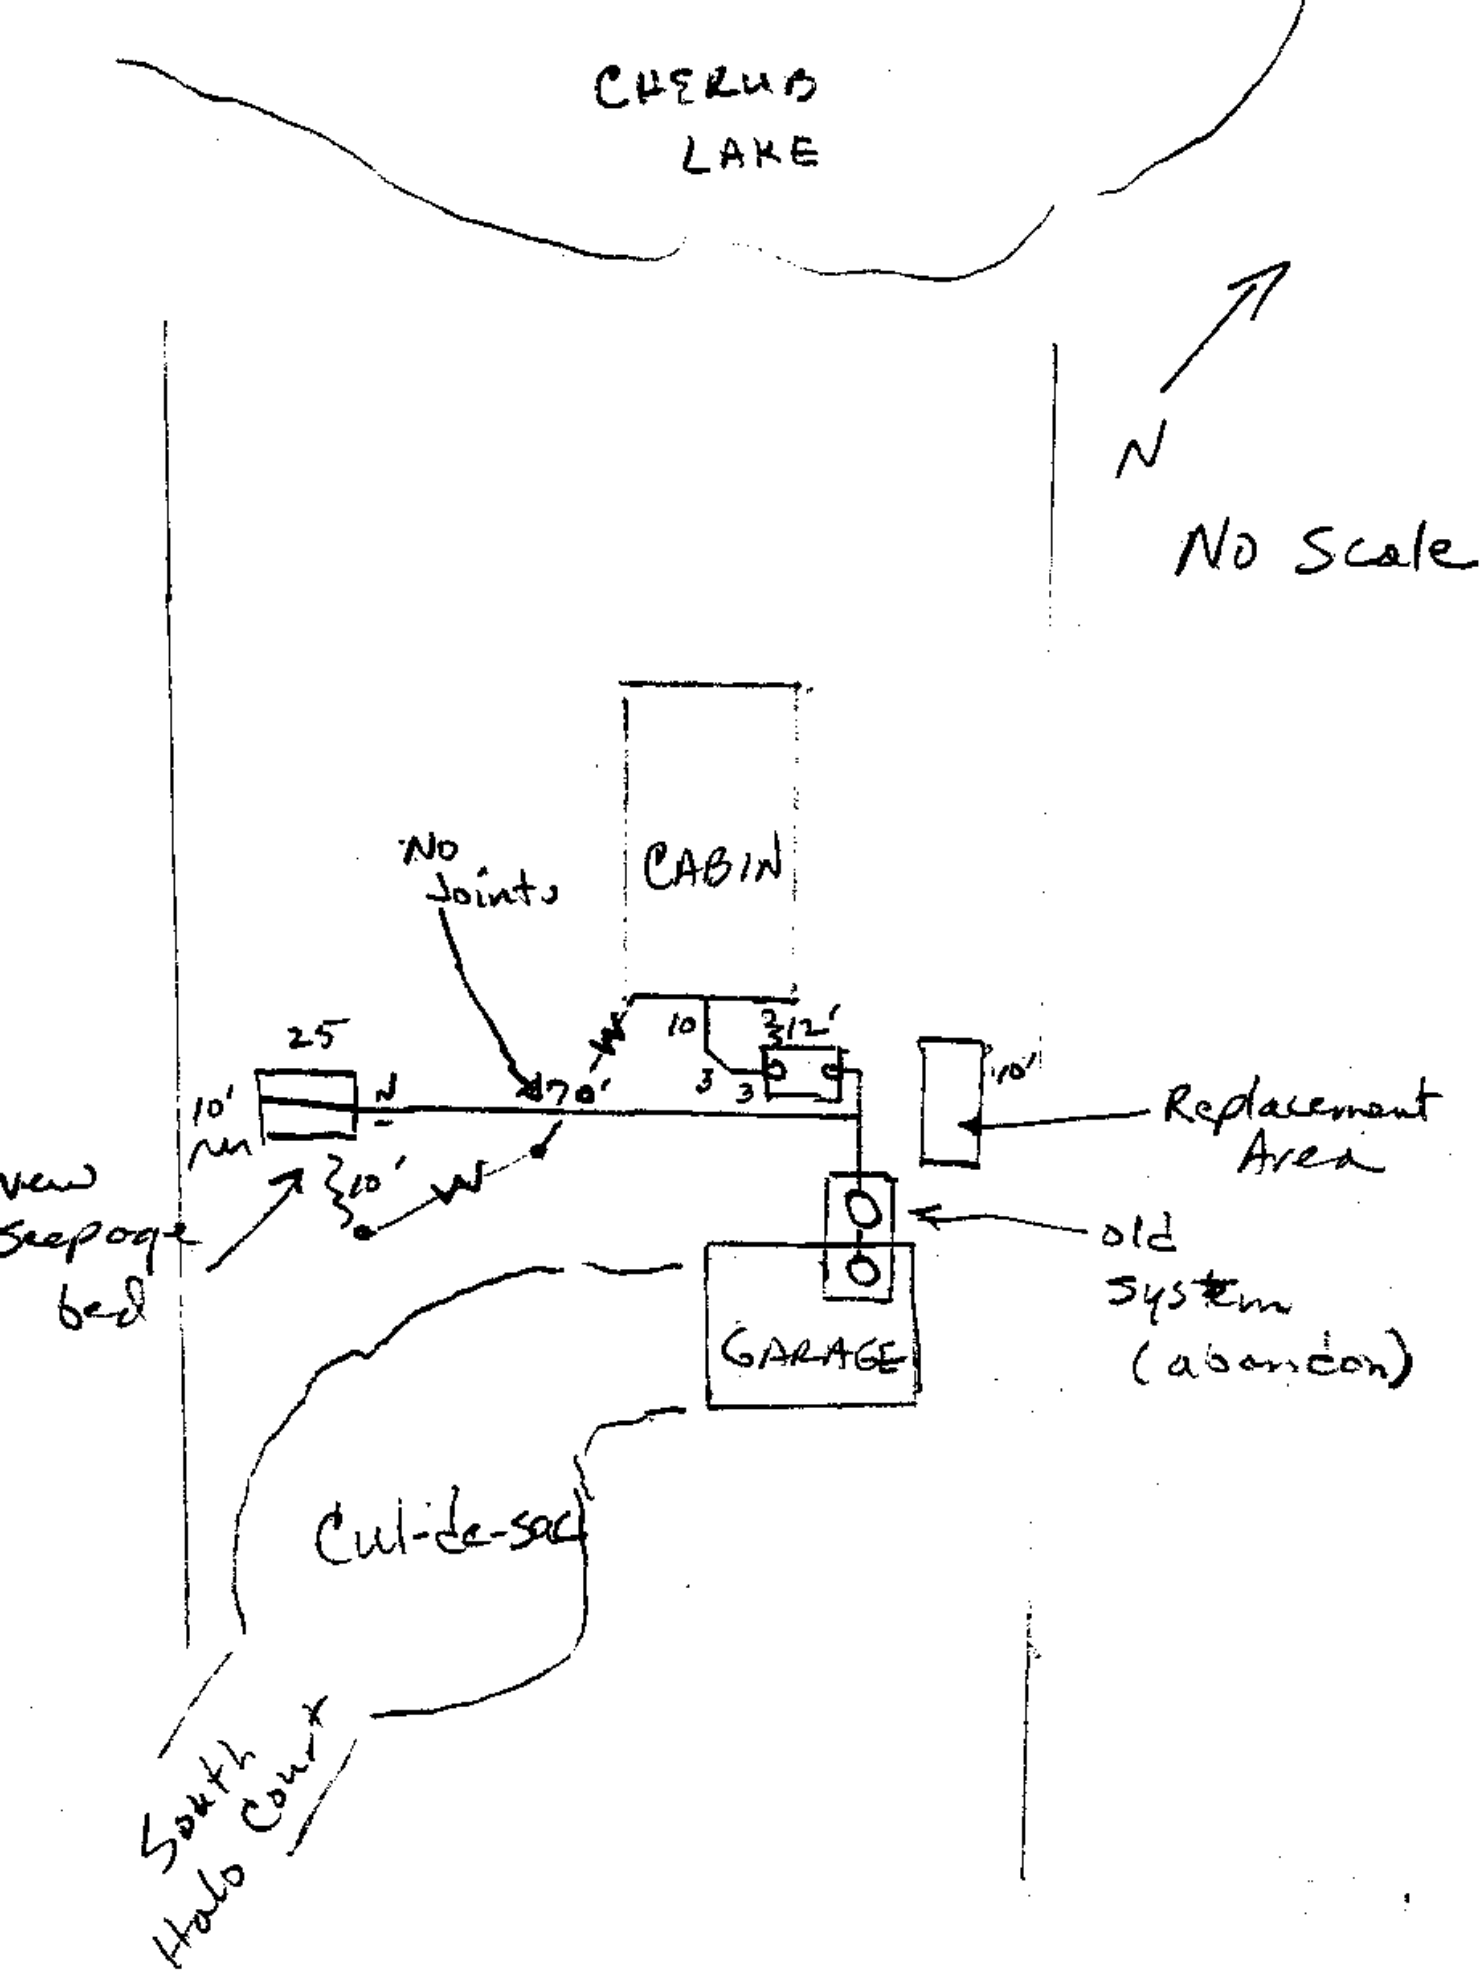
Issued By: Johnny Peterson, RS

Closure Statement:

I, TOM COLE *have inspected this system and found it to be in compliance with the conditions of the permit, and the Lincoln County Wastewater Treatment and Disposal Regulation.*

Signed: Thomas J Cole Date: 7-12-02

Title: OWNER/OPERATOR


CHERUB
LAKE
N
NO Scale
CABIN
No
Joints
25
10'
10'
10
3
3
3
12'
10'
Replacement
Area
New
Seepage
bed
old
System
(abandon)
GARAGE
Cul-de-sac
South
Halo Court