LINCOLN COUNTY
DEPARTMENT of ENVIRONMENTAL HEALTH
Wastewater Treatment and Disposal System
PERMIT

"no taller" Bryan Nelson

Issue Date: 7-15-02 Expiration Date: 7-15-03

Property Owner: MARK R. FARR

Address: [redacted]

Telephone: (Home) [redacted] (Work) _____

Installer: C/o Bob Epperson License No. 77

✓ New Installation ✓ Existing System

___ Repair ✓ Replacement ___ Extension ___ Other

Describe: _____

Parcel Description:

Legal: NE¼ SW¼ S29 T29R33

Address or Location: Bull Lake Area

Approved Design Criteria:

Bedrooms 2 Septic Tank Size: 1000 gallons Drainfield Size: 150 lineal feet

INSTALL SYSTEM AS PER APPROVED SITE PLAN (LOT LAYOUT) AND LINCOLN COUNTY WASTEWATER REGULATION #3.

Special Instructions: Recalculated for 2 bdroom from original permit issued 1/22/02 for a 3 bdroom residence

Issued By: Johnny Peterson, RS

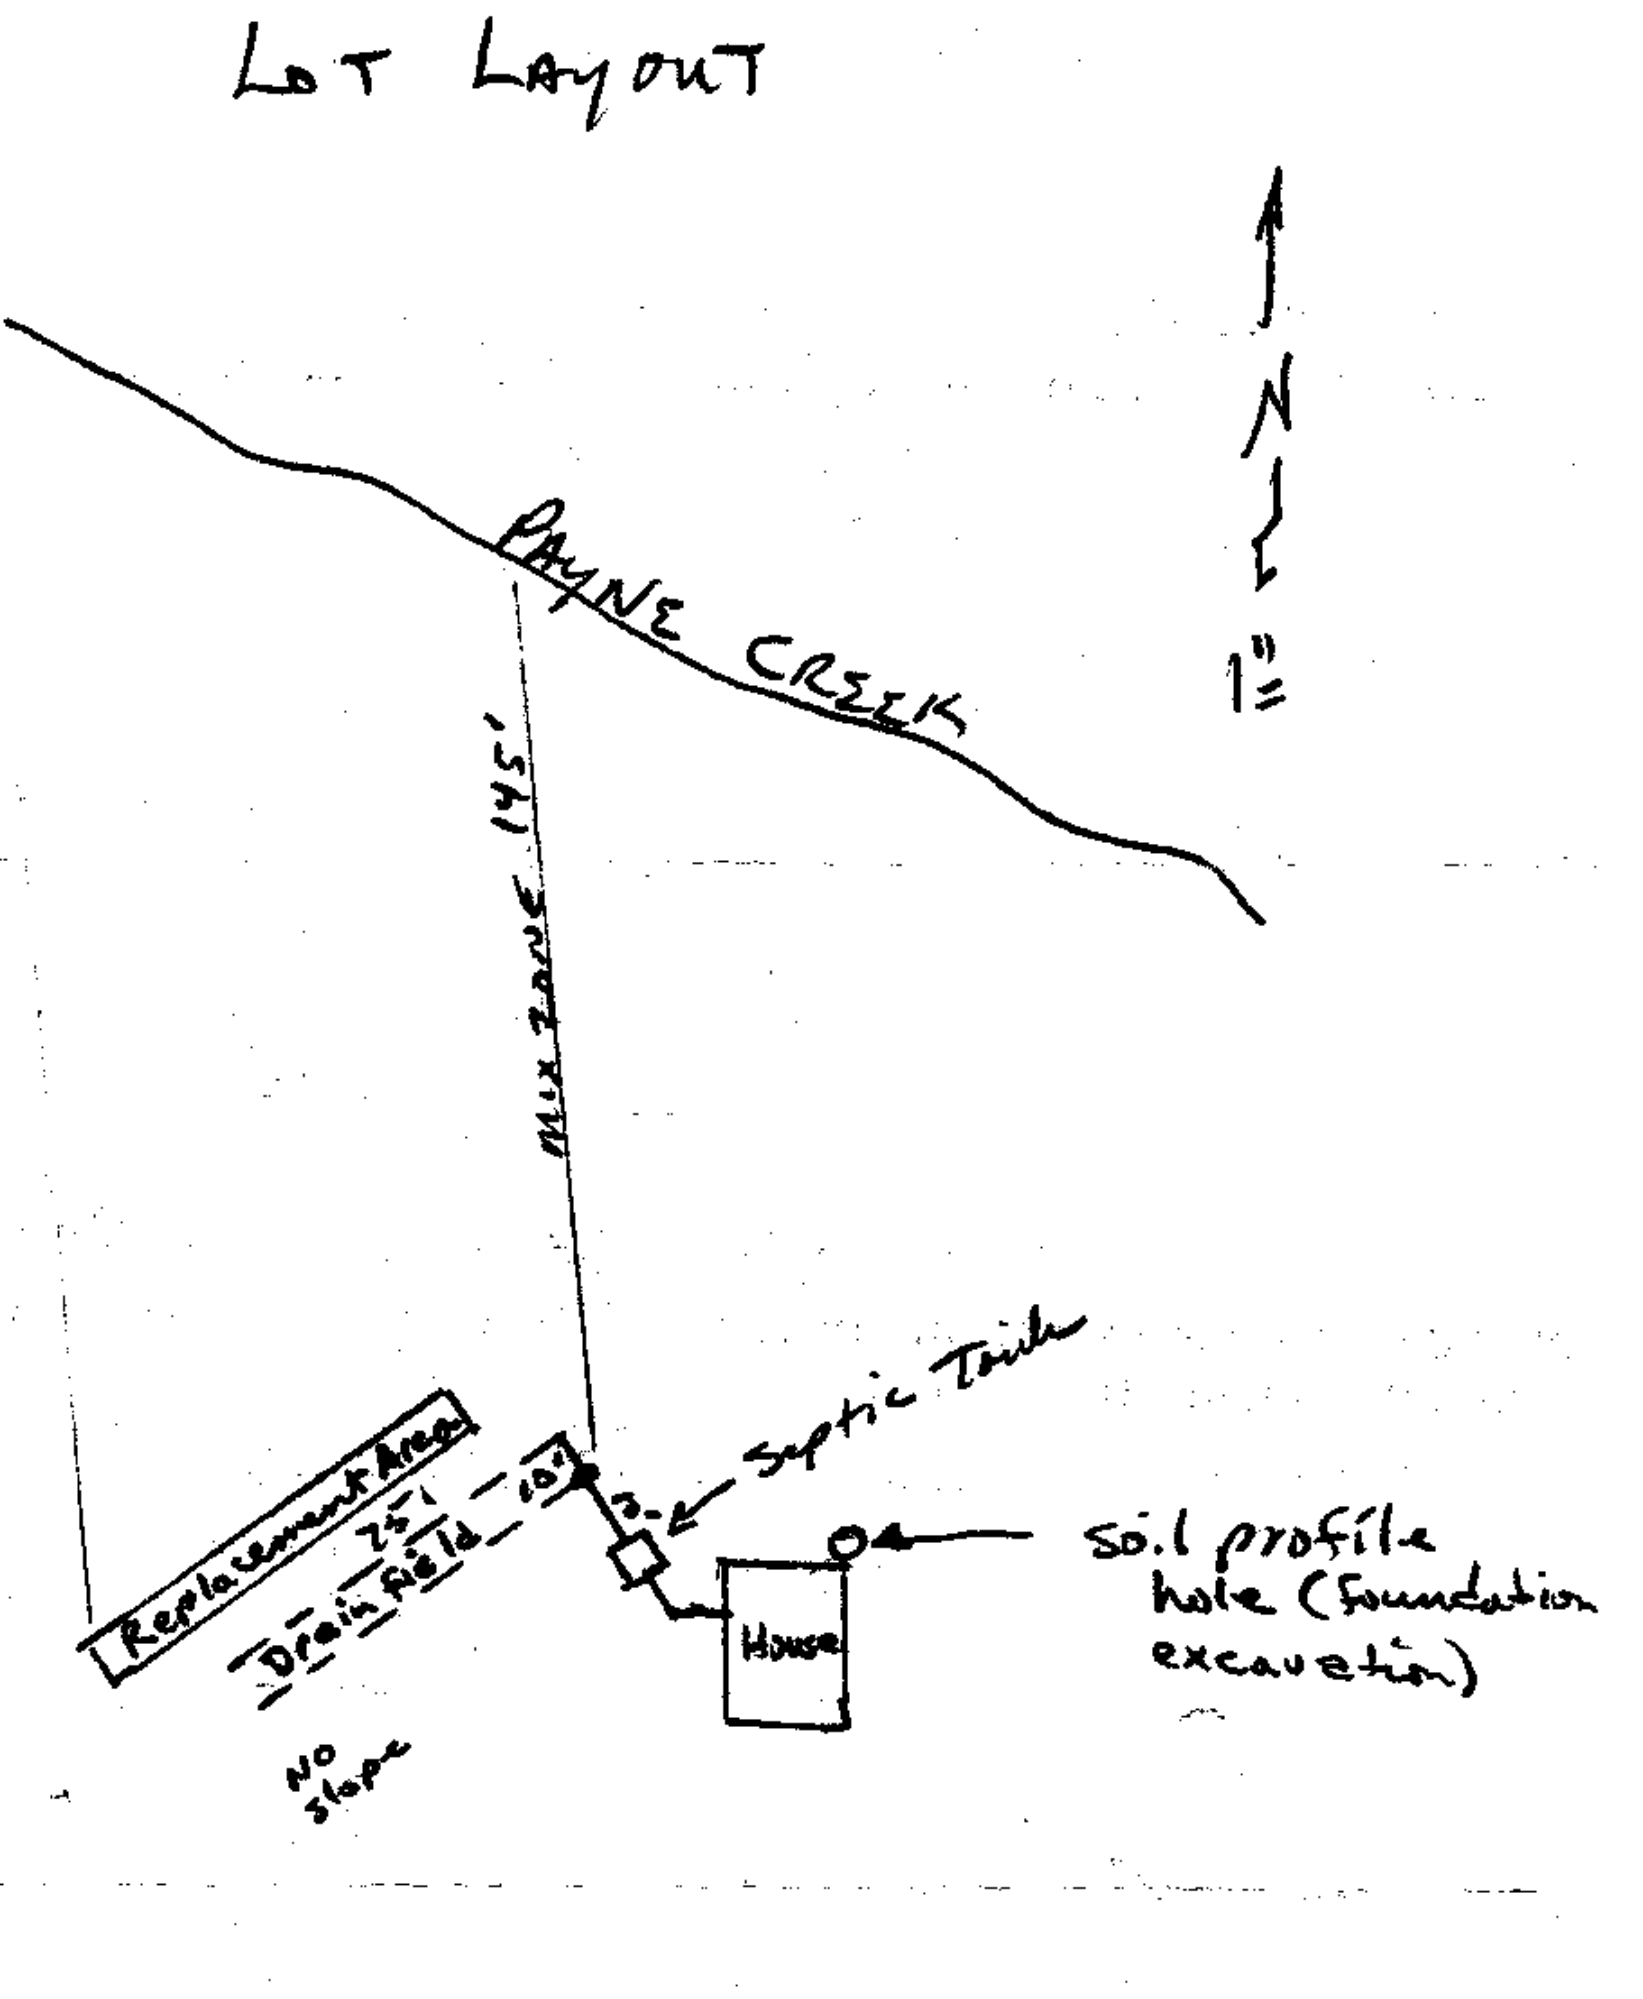
Closure Statement:

I, Robert A. Epperson, have inspected this system and found it to be in compliance with the conditions of the permit and the Lincoln County Wastewater Treatment and Disposal Regulation.

Signed: Robert A. Epperson Date: July 17, 2002

Title: Installer

Lot Layout


N
1" =
PAYNE CREEK
MLX ZONE 145'
Septic Tank
Replacement Area
Drain Field
25'
10'
3'
Soil profile hole (foundation excavation)
House
No slope