SEPTIC TANK PERMIT
for
LINCOLN COUNTY

Permit Sent _____

Ph [redacted]

Date 6-11-75

Property Owner Bob Goff Address [redacted]


Lot, Block Number, or legal description of Property Bull Lake Resort

To be built by: Lyman Hall Square feet absorption area. 180 sq. ft

Septic Tank Size 1000 gal steel # of bedrooms 3-4 Water Supply Creek

Description of Absorption Area: Dig a ditch 90' in length x 1½'-3' deep x 2' wide according to lot layout and ditch diagram. Keep drain field pipe ~~fairly~~ close to level - about ½ bubble drop per length of pipe

Sketch; Must include property lines, buildings, and proposed septic tank-drainfield layout. Sketch must show distance from absorption area to wells, springs, streams, or lakes. Indicate depth of water table. Indicate slope.

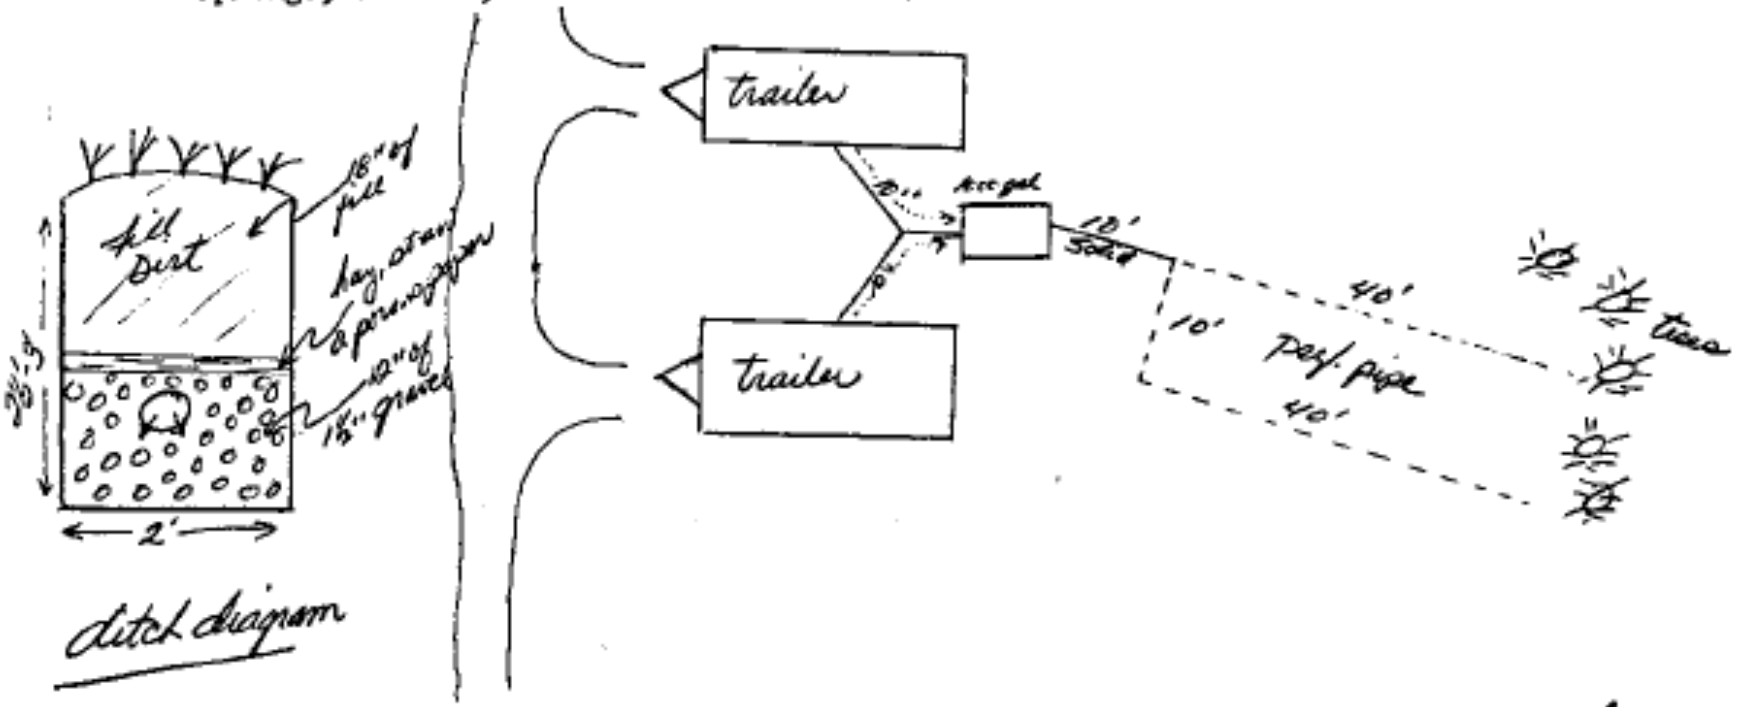

Lot layout

soil: gravel

Issued by Ron Anderson Inspected by Ron Anderson

Date 6-11-75