LINCOLN COUNTY
DEPARTMENT of ENVIRONMENTAL HEALTH
Wastewater Treatment and Disposal System
PERMIT

file

Issue Date: 6-15-99 Expiration Date: 6-15-00

Property Owner: RAYMOND J HANNIGAN

Address: [redacted]

Telephone: (Home) [redacted] (Work) _____

Installer: Robert Epperson License No. 77

____ New Installation ✓ Existing System

____ Repair ✓ Replacement ____ Extension ____ Other

Describe: _____

Parcel Description:

Legal: ANGEL ISLAND BLOCK 1, LOT 17 S20 T29 R33

Address or Location: HALO DRIVE

Approved Design Criteria:

Bedrooms 1 Septic Tank Size: 1000 gallons Drainfield Size: 2 RINGS ~~lineal feet~~

INSTALL SYSTEM AS PER APPROVED SITE PLAN (LOT LAYOUT) AND LINCOLN COUNTY WASTEWATER REGULATION #3.

Special Instructions: INSTALL DRYWELL AS PER COUNTY REGULATIONS

Issued By: Johnny Peterson, RS

Closure Statement:

I, Robert Epperson *have inspected this system and found it to be in compliance with the conditions of the permit, and the Lincoln County Wastewater Treatment and Disposal Regulation.*


Signed: _____ *Date:* 6-19-99


Title: Installer

LOT LAYOUT

ANGEL ISLAND
BL. 1, LOT 17

1" = 30'

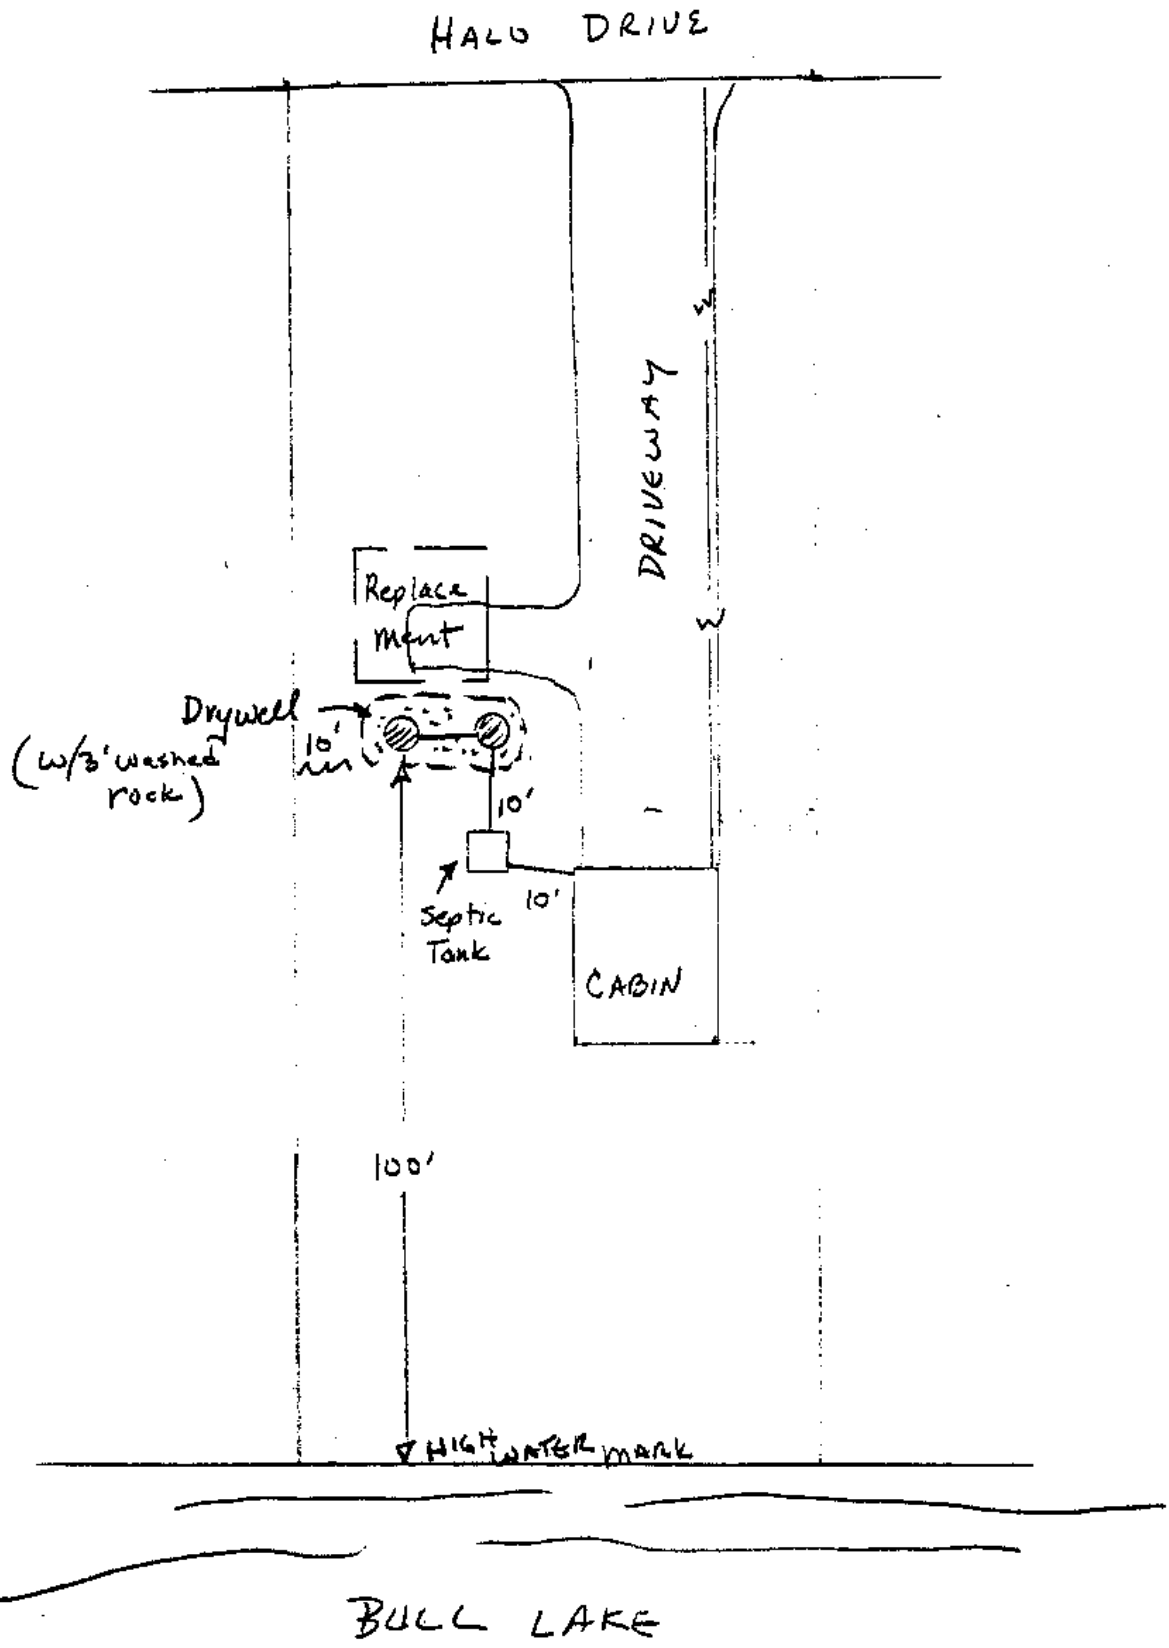

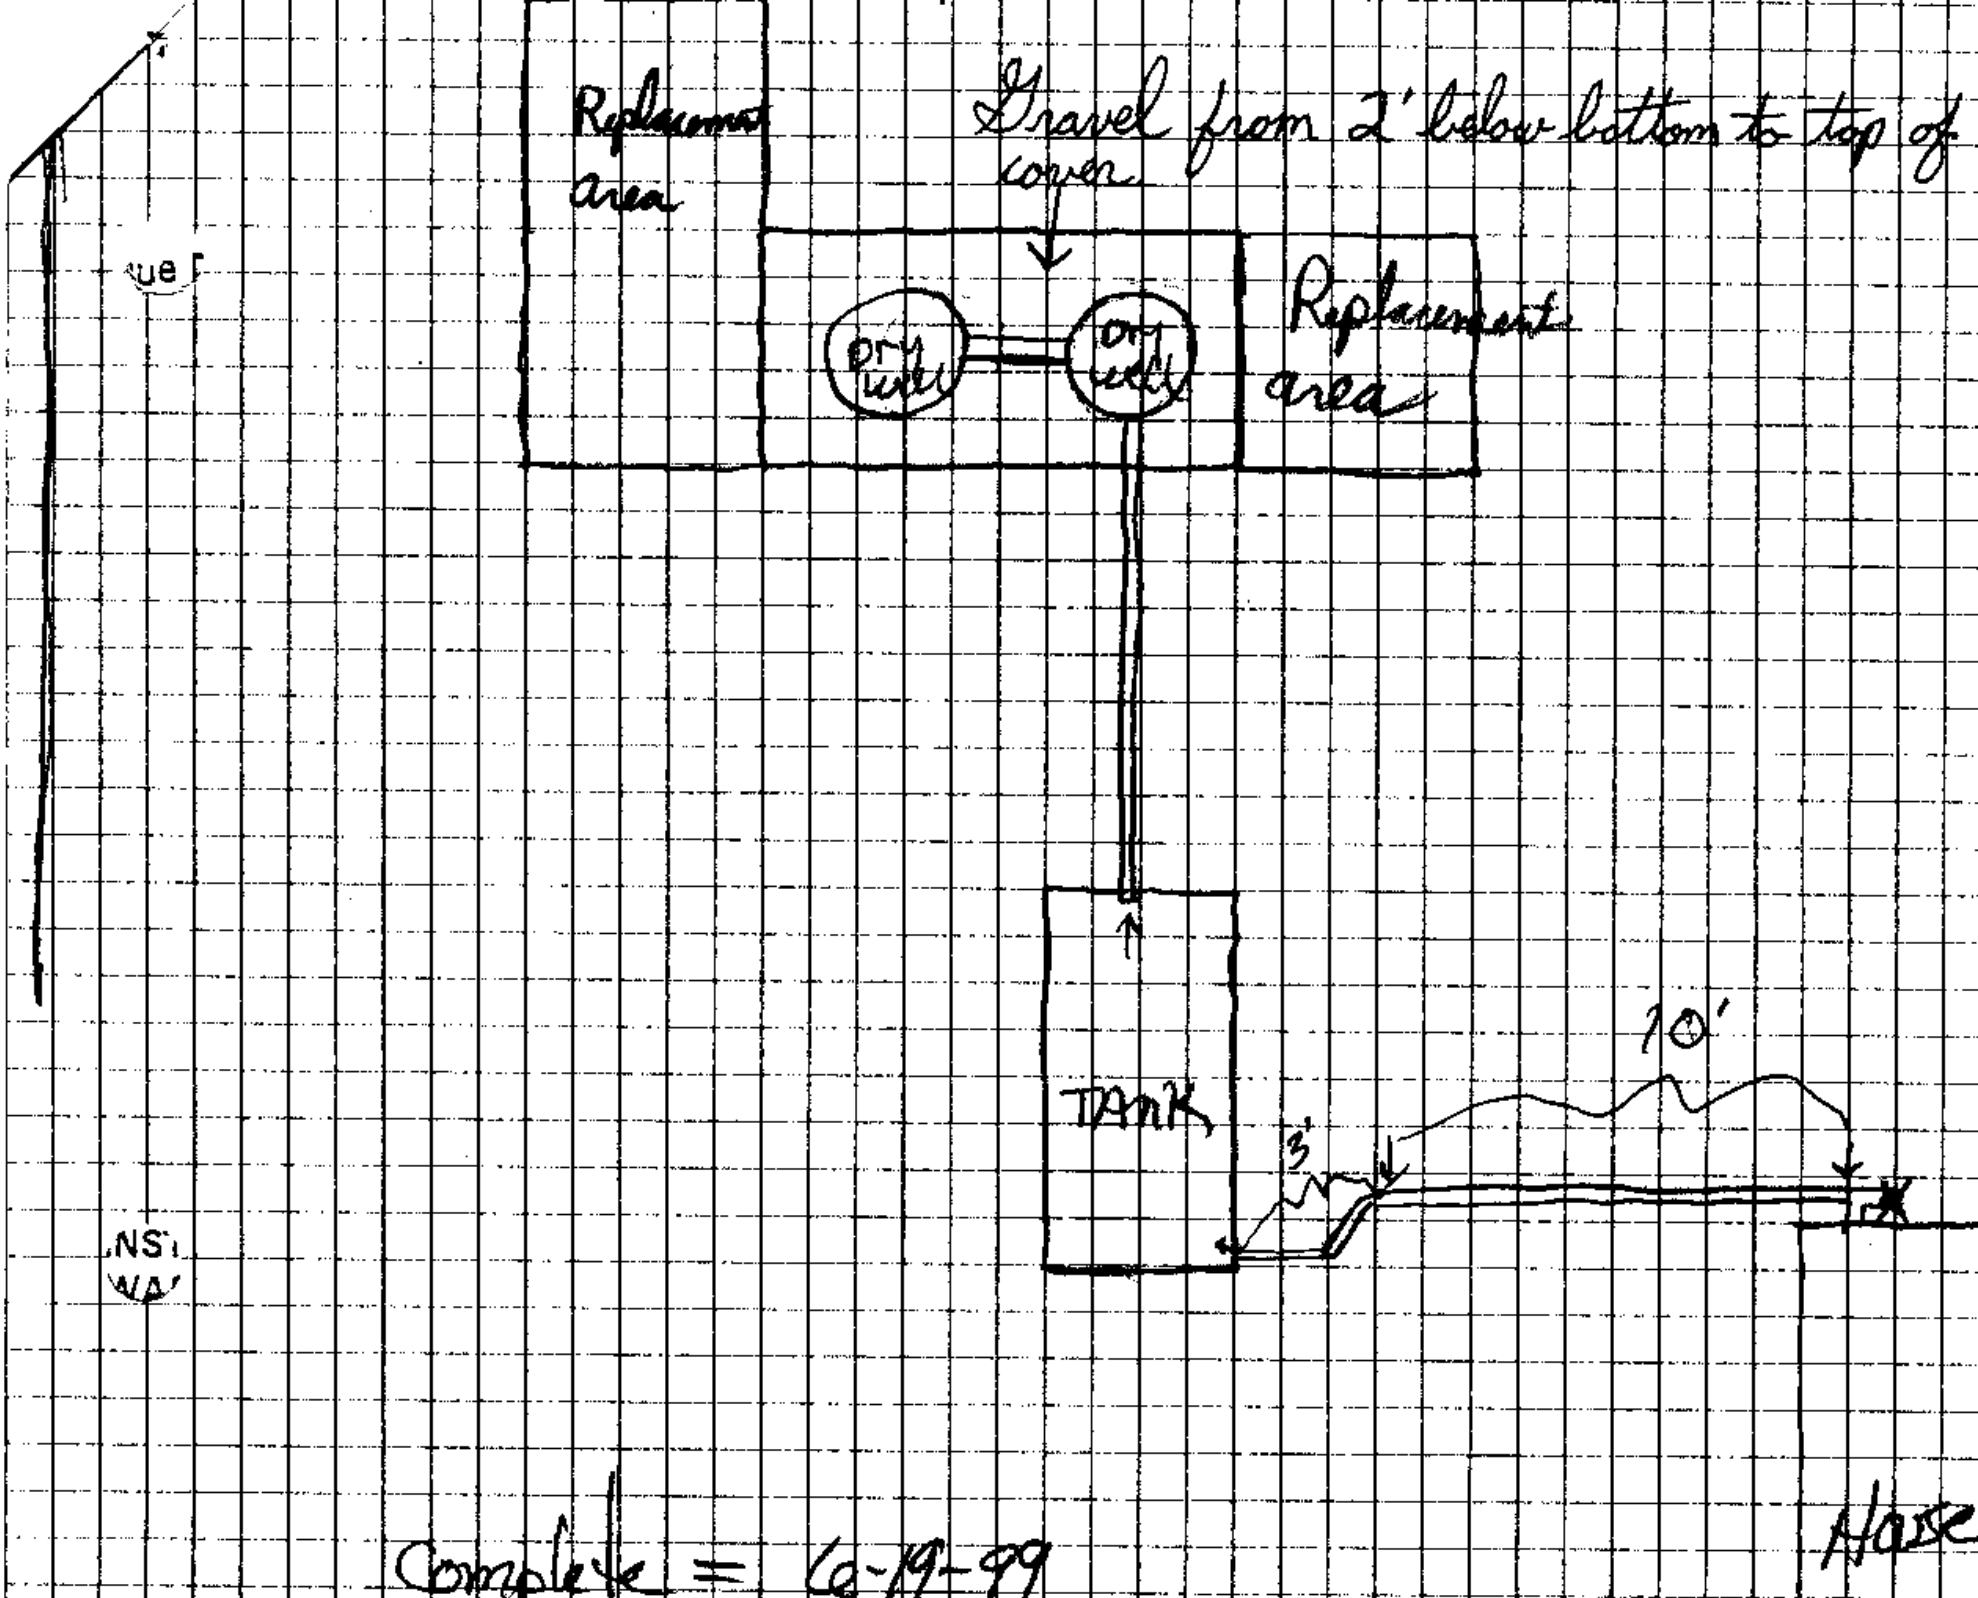

Complete = 6-19-99

House