NEW

LINCOLN COUNTY
SEPTIC SYSTEM PERMIT No. _____

Issued to: JOHN N. JOLGEN Phone: [redacted]

Address: [redacted]

Issued by: John Peterson, RS Date: 8/17/81

Inspected by: _____ Date: _____

Description of System:

Location of Proposed System Lot 41 Block 1 Angel Island


Septic Tank 1000 gal. Absorption Area: 450 ft²

Sewage Discharge — gal/day No. of bedrooms 2


Water Supply: Community Soil type: Sandy Silt Slope: 3%

Instructions: Dig trench. Construct a seepage bed as per lot layout and attached sheet. Pipe in bed should be layed a 0% slope.

Ditch Diagram

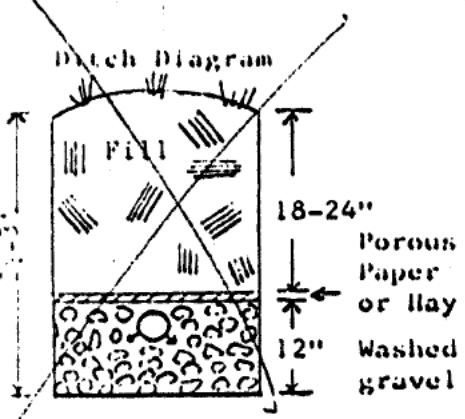


Sketch of Lot Layout:

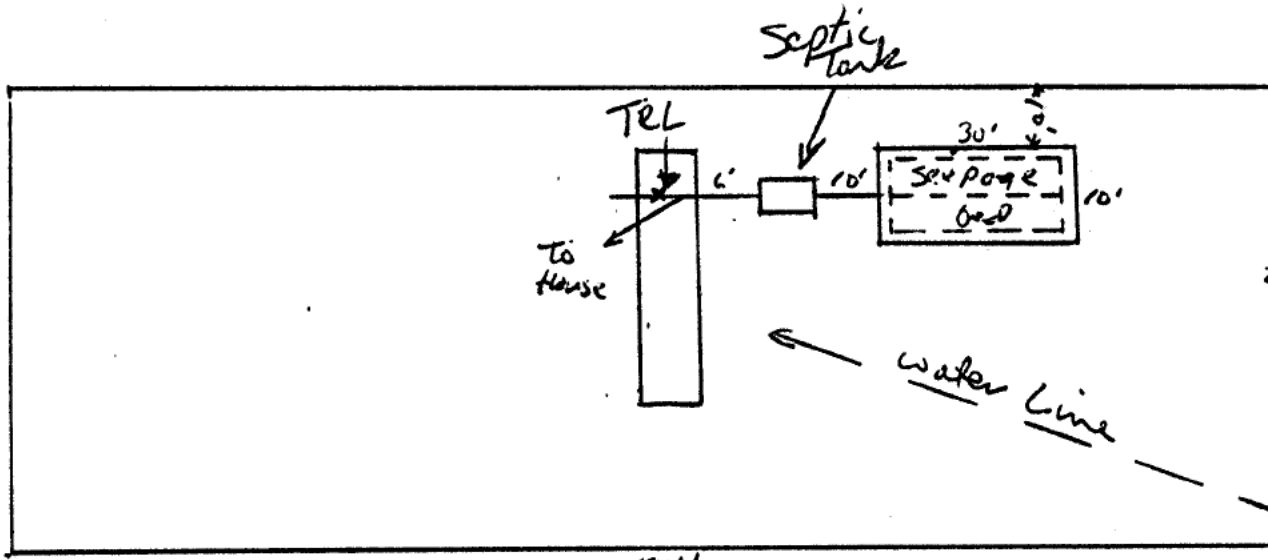


Bull Lake

TYPICAL SEEPAGE BED LAYOUT

SCALE: 1" = 4'

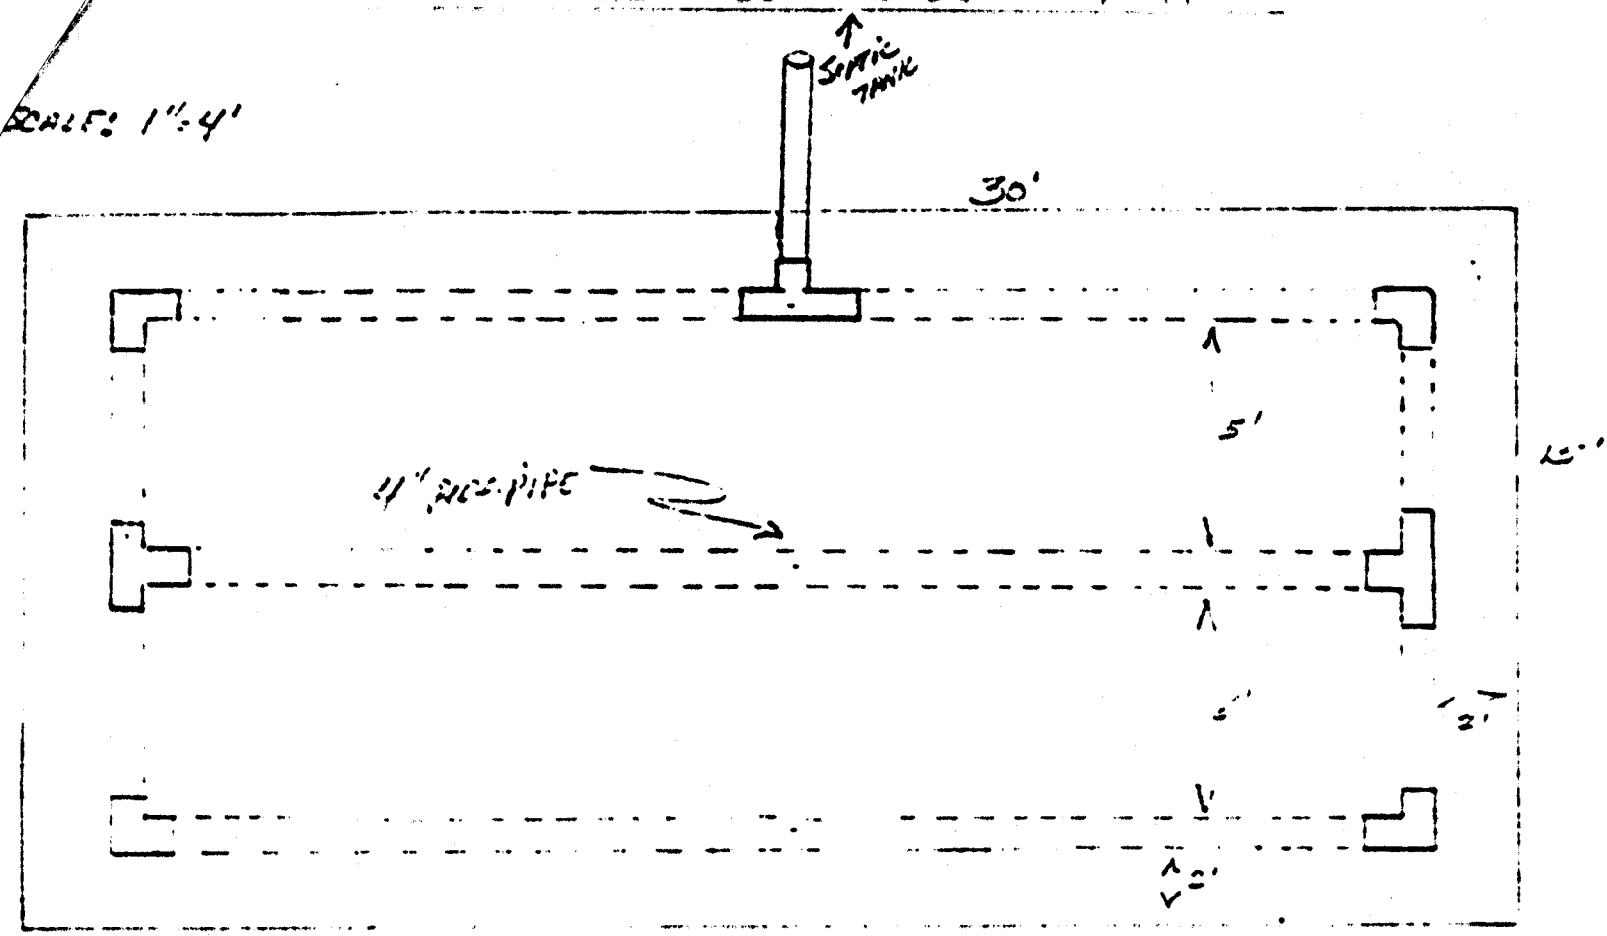

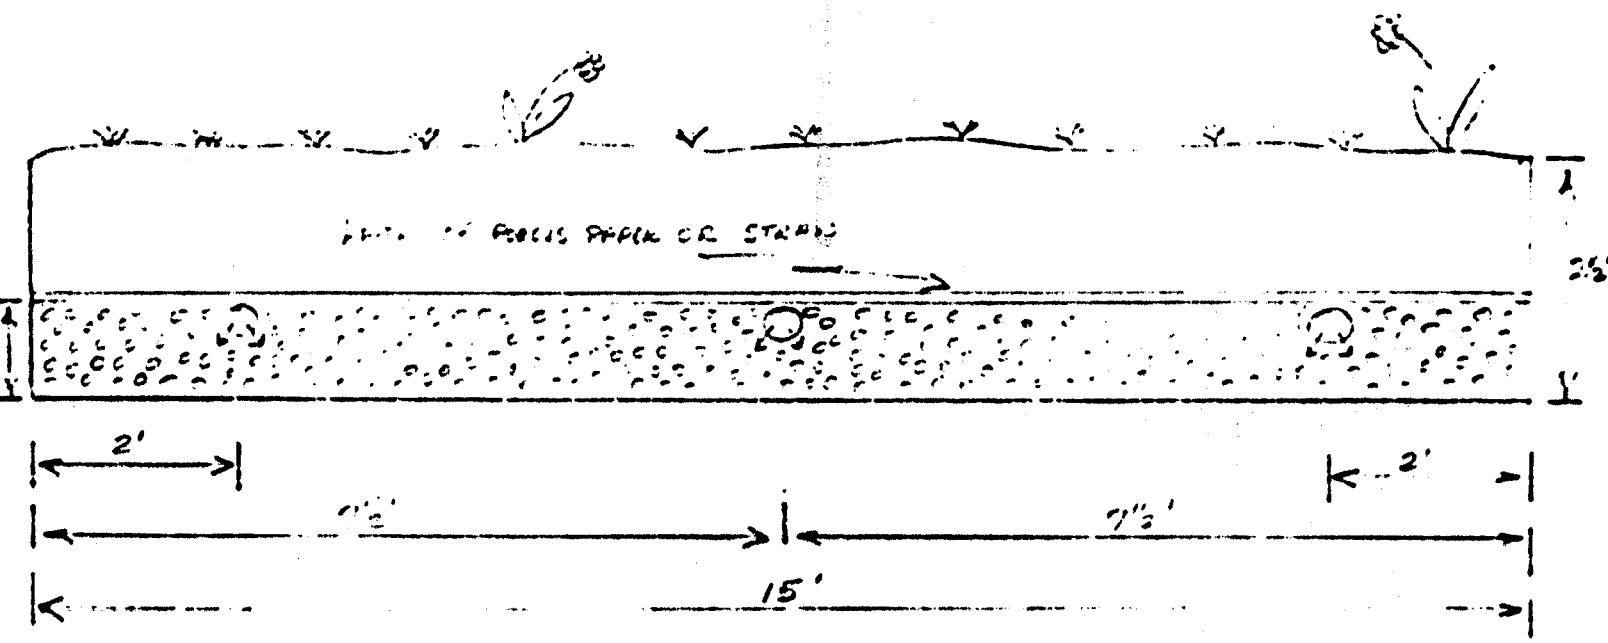

SCALE: 1" = 2'