PERMIT

Issue Date: 6-16-97 Expiration Date: 6-16-98

Property Owner: JOHN KONIZEN

Address: [redacted]

Telephone: (Home) [redacted] (Work) [redacted]

Installer: JOHN KAMPFE License No. 15

✓ New Installation _____ Existing System

_____ Repair _____ Replacement _____ Extension _____ Other

Describe: _____

Parcel Description:

Legal: ANGEL ISLAND Block 1, Lot 52

Address or Location: S½ S20 T29 R33

Approved Design Criteria:

Bedrooms 2 Septic Tank Size: 1000 gallons Drainfield Size: 150 lineal feet

INSTALL SYSTEM AS PER APPROVED SITE PLAN (LOT LAYOUT) AND LINCOLN COUNTY WASTEWATER REGULATION #3.

Special Instructions: _____

Issued By: John Peterson, RS

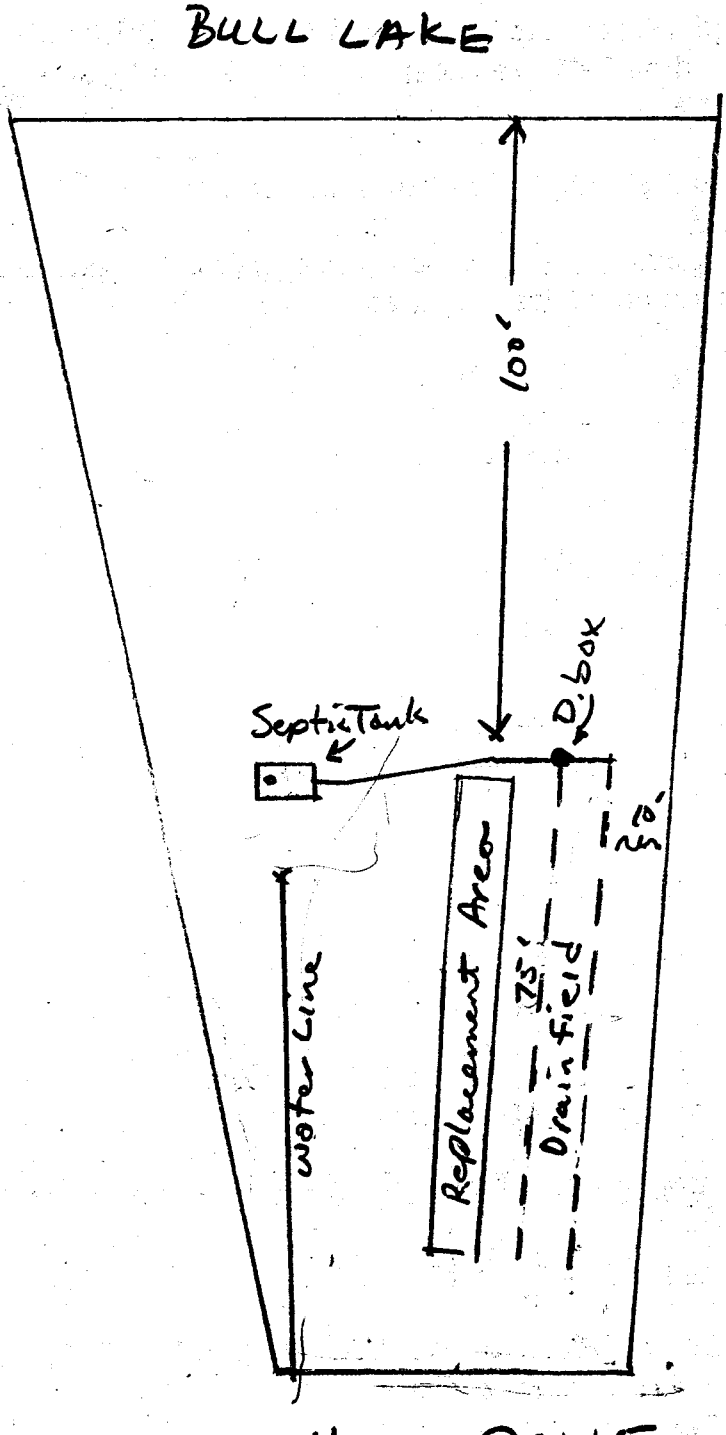
Closure Statement:

I, John Kampfe, have inspected this system and found it to be in compliance with the conditions of the permit, and the Lincoln County Wastewater Treatment and Disposal Regulation.

Signed: John Kampfe *Date:* 6-20-97

Title: Installer

LOT LAYOUT


BULL LAKE
100'
D. box
Septic Tank
10'
Replacement Area
25'
Drain field
water Line
HALO DRIVE