LINCOLN COUNTY
DEPARTMENT of ENVIRONMENTAL HEALTH
Wastewater Treatment and Disposal System
PERMIT

Install sign & return

Issue Date: 8-22-02 Expiration Date: 8-22-03

Property Owner: HAROLD LEWIS

Address: [redacted]

Telephone: (Home) [redacted] (Work) _____

Installer: Ron Higgins License No. 39

✓ New Installation ___ Existing System

___ Repair ___ Replacement ___ Extension ___ Other

Describe: _____

Parcel Description:

Legal: Angel Island, BLS, L11 SESW S.20 T29N R33W

Address or Location: Holly Drive

Approved Design Criteria:

Bedrooms 2 Septic Tank Size: 1000 gallons Drainfield Size: 150 lineal feet

INSTALL SYSTEM AS PER APPROVED SITE PLAN (LOT LAYOUT) AND LINCOLN COUNTY WASTEWATER REGULATION #3.

Special Instructions: _____

Issued By: John Peterson, RS

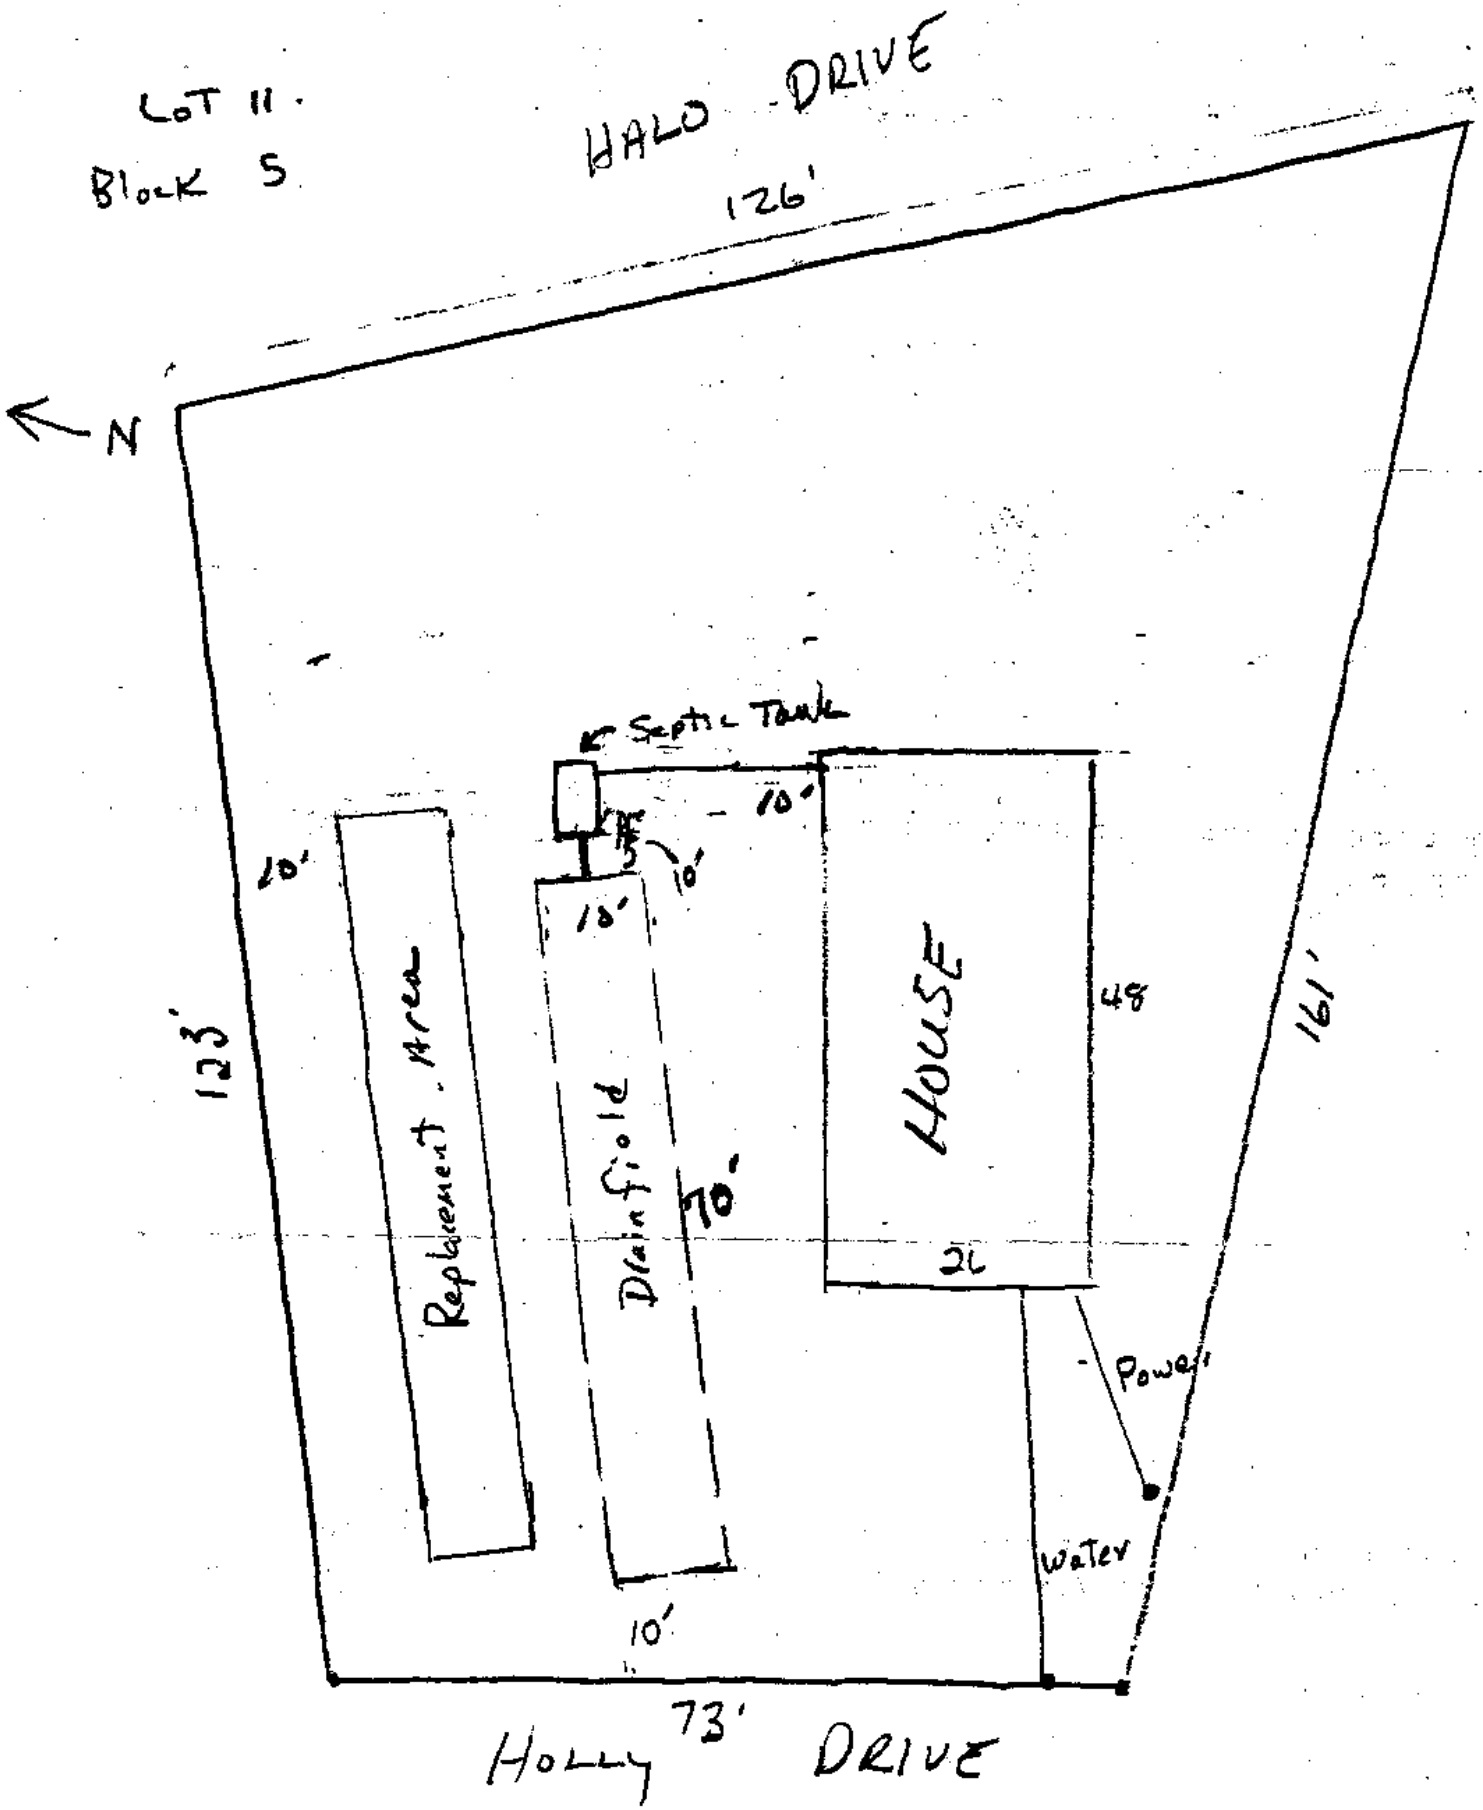
Closure Statement:

I, Ron Higgins, *have inspected this system and found it to be in compliance with the conditions of the permit, and the Lincoln County Wastewater Treatment and Disposal Regulation.*

Signed: Ronald R Higgins Date: 9-21-02

Title: Installer

LOT LAYOUT


LOT 11
BLOCK 5
HALO DRIVE
126'
N
Septic Tank
10'
10'
10'
10'
123'
Replacement Area
Drainfield
70'
HOUSE
48
161'
2L
Power
Water
10'
73'
HOLLY DRIVE