LINCOLN COUNTY
DEPARTMENT OF ENVIRONMENTAL HEALTH
WASTEWATER TREATMENT AND DISPOSAL SYSTEM PERMIT

Issue Date: 03/27/2014 Expiration Date: 03/28/2015

Property Owner: Derek & Linda LIndsey c/o:

Address: [redacted]

Telephone: (Home) [redacted] (Work)

Installer: Dennis Riedlinger License No. 23

____ New Installation XX Existing System

_____ Repair XX Replacement _____ Extension _____ Other

Describe: System for 3-bedroom home and shop with lavatory – Pressure dosed system

Parcel Description:

Legal: S32 T29 R33 N25 Lot 1 and Lot 2 of Plat #458

Address or Location: 15874 Bull Lake Road

Approved Design Criteria:

Bedrooms: 4 Septic Tank Size: 1500 gallons Drainfield Size: 232 Linear Feet

Dosing Tank Size: 500 gallons

SYSTEM MUST INCLUDE INSTALLATION OF EFFLUENT FILTER AT SEPTIC TANK OUTLET !!

Special Instructions: INSTALL PRESSURE-DOSED SYSTEM ACCORDING TO LAYOUT, DEQ-4 AND LINCOLN COUNTY WASTEWATER REGULATION #3. ANY DEVIATIONS FROM APPROVED PLAN MUST BE AUTHORIZED BY THE DEPARTMENT.

Issued By: *Kendra J. Lind, R.S.*

Closure Statement:

I, _____, have inspected this system and found it to be in compliance with the conditions of the permit, and the Lincoln County Wastewater Treatment and Disposal Regulation.

Signed: _____ *Date:* _____

Title: _____

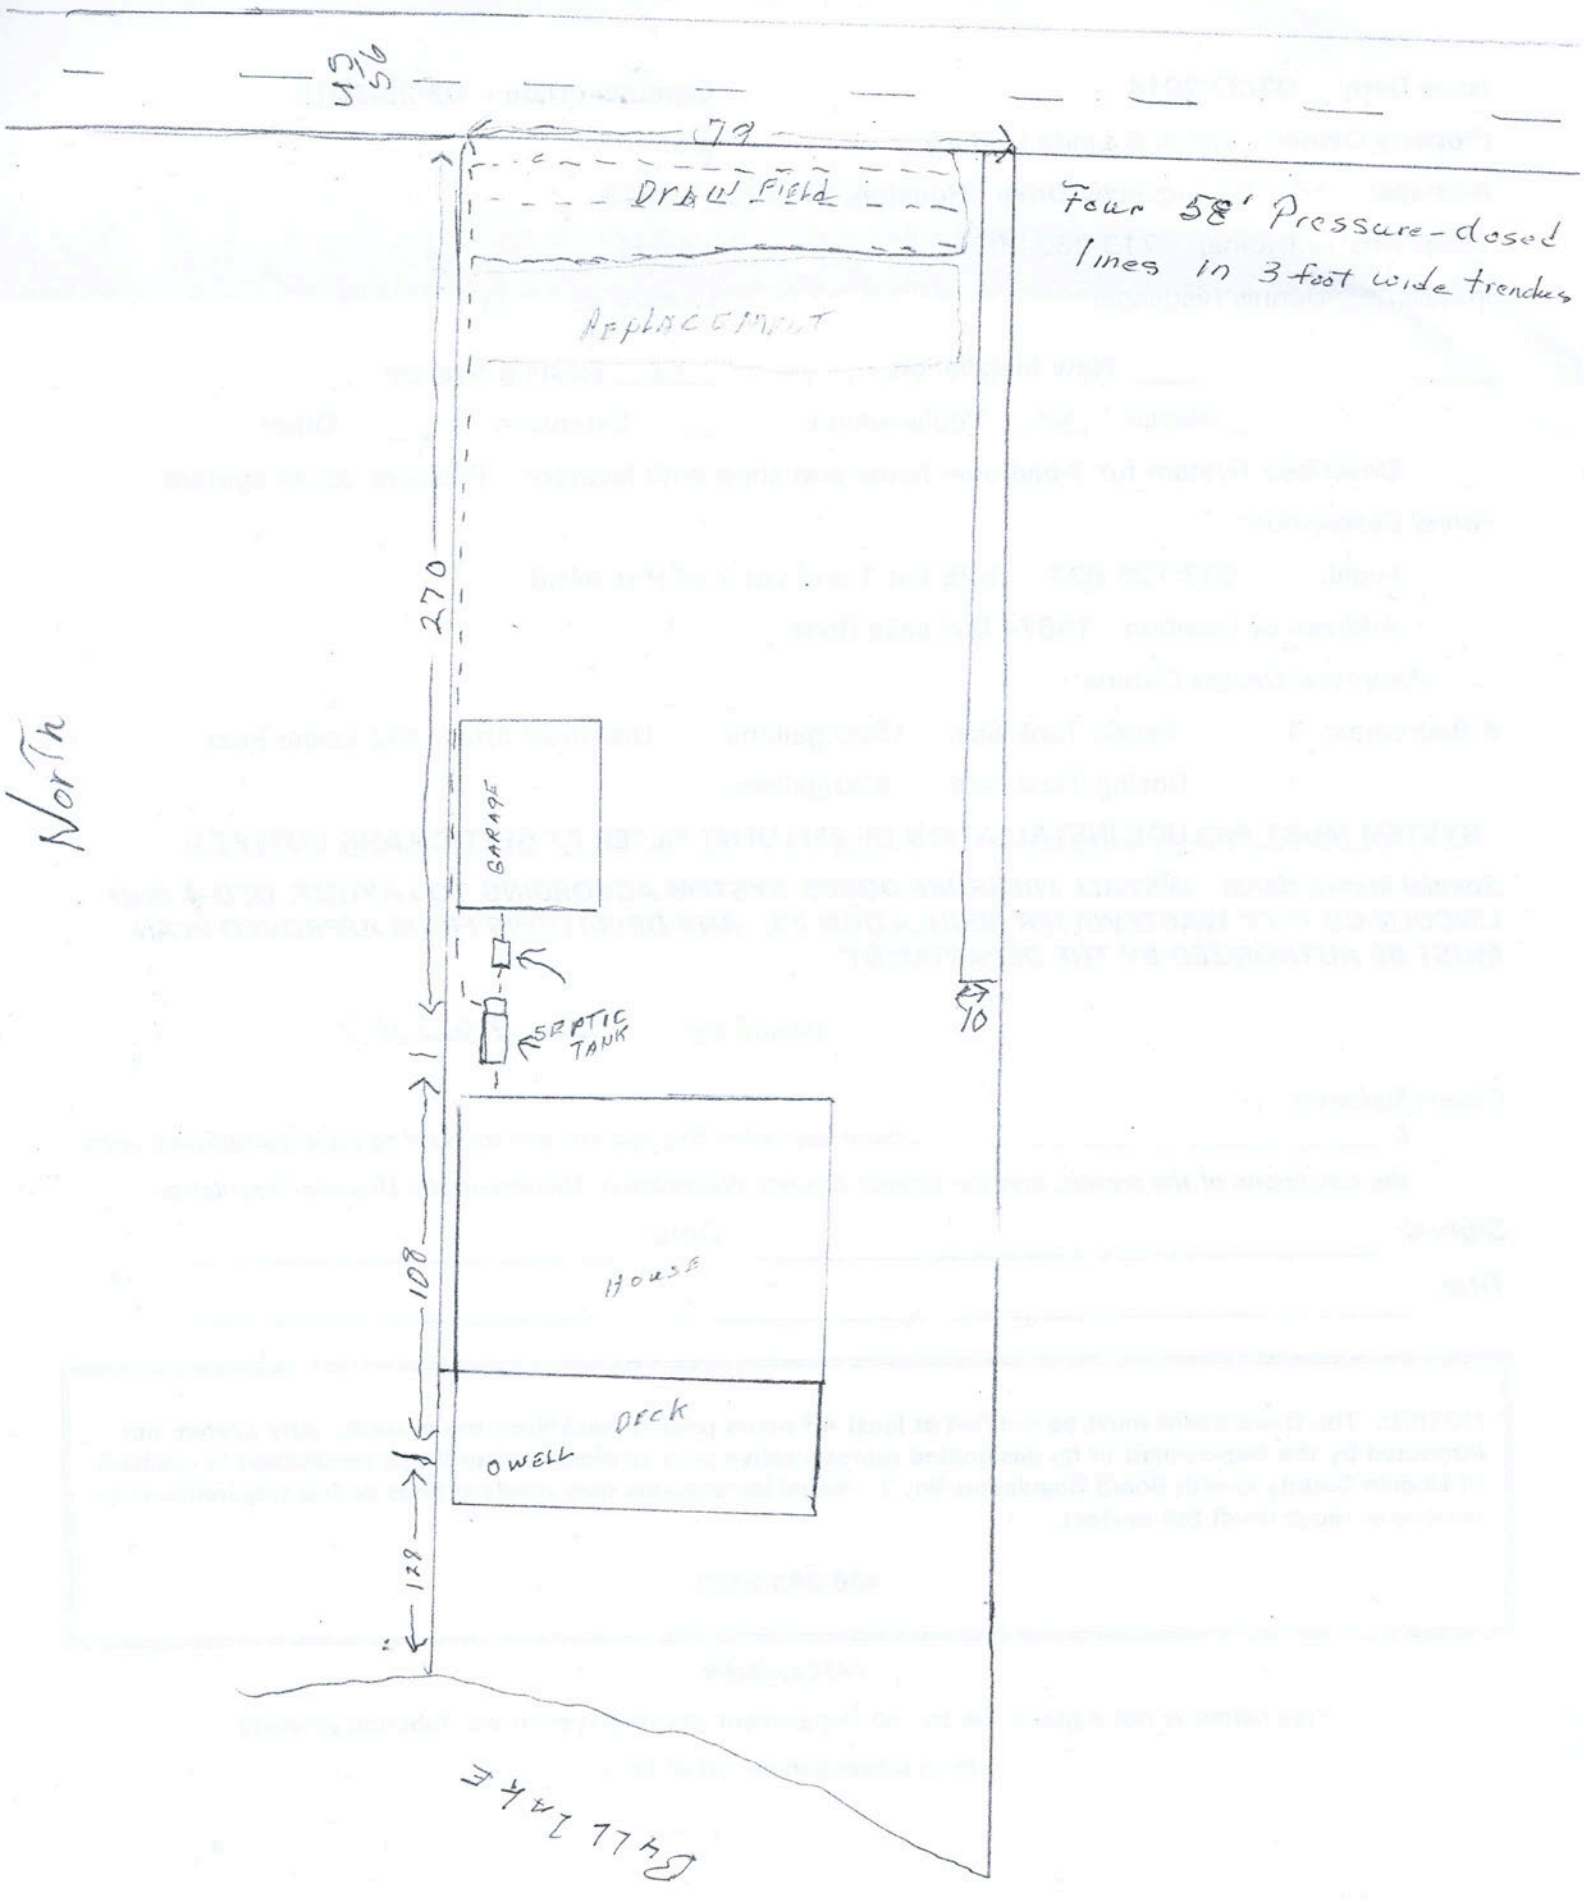
NOTICE: The Department must be notified at least 48 hours prior to backfilling the system. Any system not inspected by the Department or its designated representative prior to closure is an illegal installation in violation of Lincoln County Health Board Regulation No. 3. Illegal installations may result in fines and/or requirements to remove or reconstruct the system.

406-283-2442

DISCLAIMER

This permit is not a guarantee by the Department that the system will function properly for a prescribed period of time.

LOT LAYOUT


US 56
79
Drain Field
Four 58' Pressure-dosed lines in 3 foot wide trenches
REPLACEMENT
270
North
GARAGE
SEPTIC TANK
10
108
HOUSE
DECK
OWELL
129
Gravel