PERMIT

Issue Date: 05/10/94 Permit No. _____

Property Owner: Lester C. McKean c/o: _____

Address: [redacted]

Telephone: (Home) [redacted] (Work) _____

Installer: John Riewoldt License No. 10

____ New Installation XX Existing System

____ Repair ____ Replacement XX Extension ____ Other

Describe: 3-Ring Drywell installation for extension of system.

Parcel Description:

Legal: Block 1 Lot 63 Angel Island

Address or Location: 55 North Halo Court Angel Island Troy, MT

Approved Design Criteria:

Septic Tank Size: 750 gallons Drainfield Size: 3-Ring Drywell lineal feet

Special Instructions: Install system according to Lot Layout and Lincoln County Wastewater Regulation No. 3.

Approved Site plan (Lot Layout) Attached

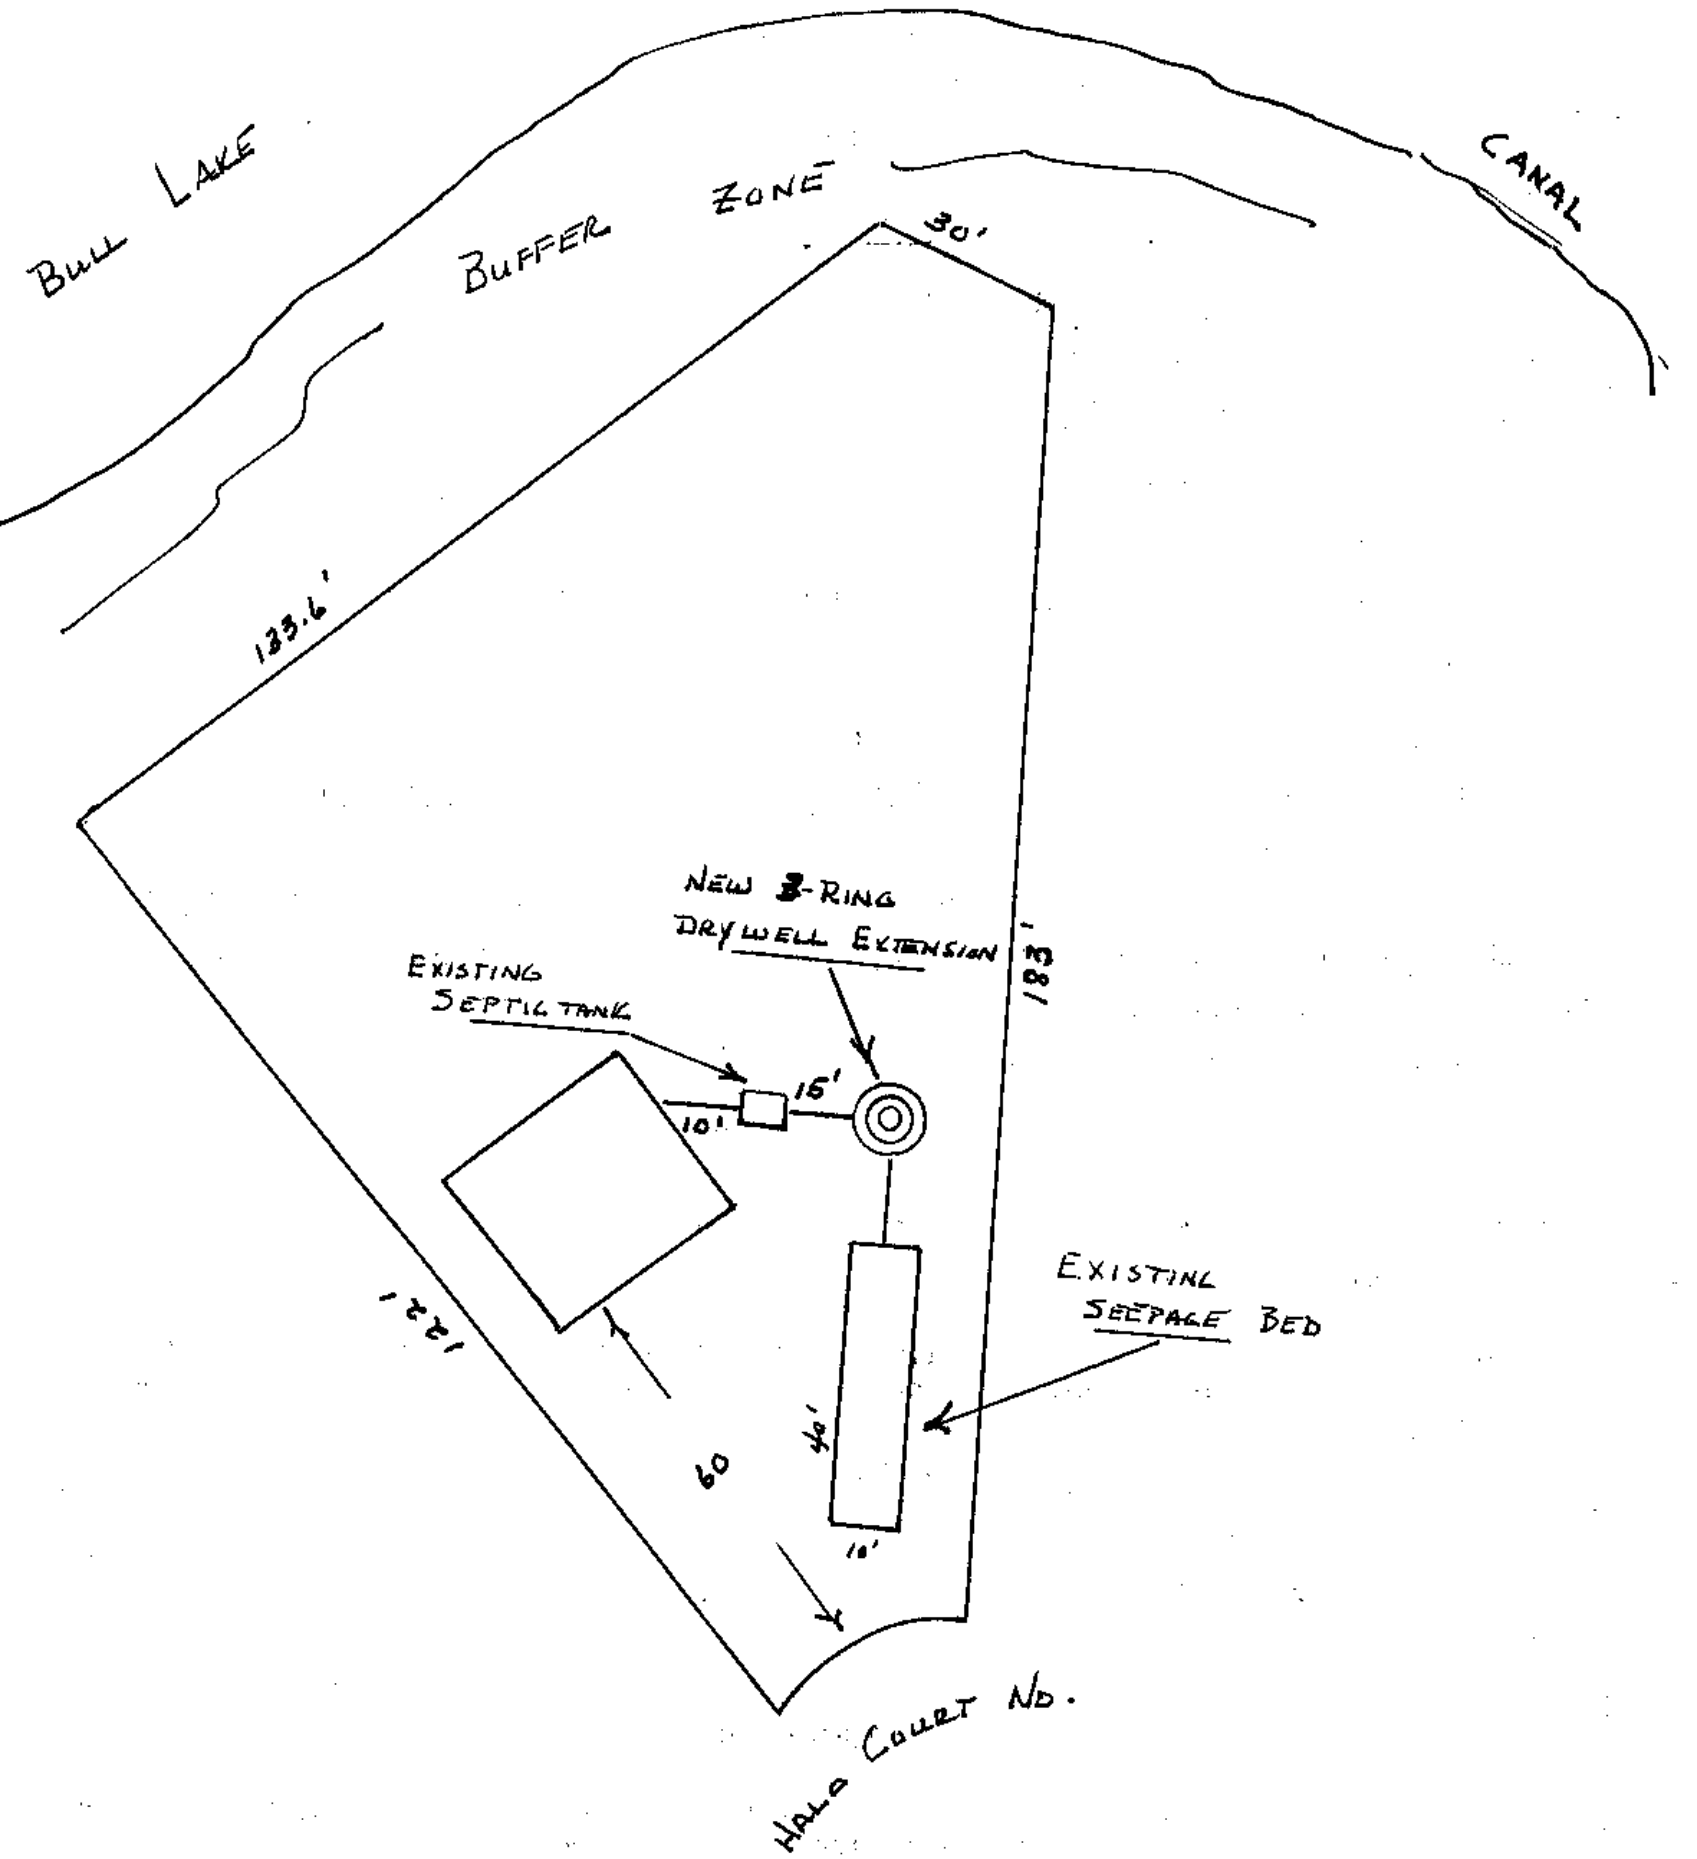
Issued By: Frederick J. Lind, RS

Closure Statement:

I, John Riewoldt, have inspected this system and found it to be in compliance with the conditions of the permit, and the Lincoln County Wastewater Treatment and Disposal Regulation.

Signed: John Riewoldt *Date:* Nov 94

Title: installer


BULL LAKE
BUFFER ZONE
CANAL
30'
133.6'
NEW 3-RING
DRYWELL EXTENSION
EXISTING
SEPTIC TANK
16'
10'
EXISTING
SEEPAGE BED
40'
60
10'
122'
HALO COURT NO.