PERMIT

Issue Date: 5-16-94 Permit No. _____

Property Owner: HELEN L. McMICHAEL c/o: _____

Address: [redacted]

Telephone: (Home) [redacted] (Work) _____

Installer: JOHN KAMPFE License No. 15

✓ New Installation _____ Existing System

_____ Repair _____ Replacement _____ Extension _____ Other

Describe: _____

Parcel Description:

Legal: Lot 6 BLA ANGEL ISLAND

Address or Location: Holly Drive

Approved Design Criteria:

Septic Tank Size: 1000 gallons Drainfield Size: 130 lineal feet

Special Instructions: Construct System as per Lot Layout 2
County Wastewater Reg #3

Approved Site plan (Lot Layout) Attached

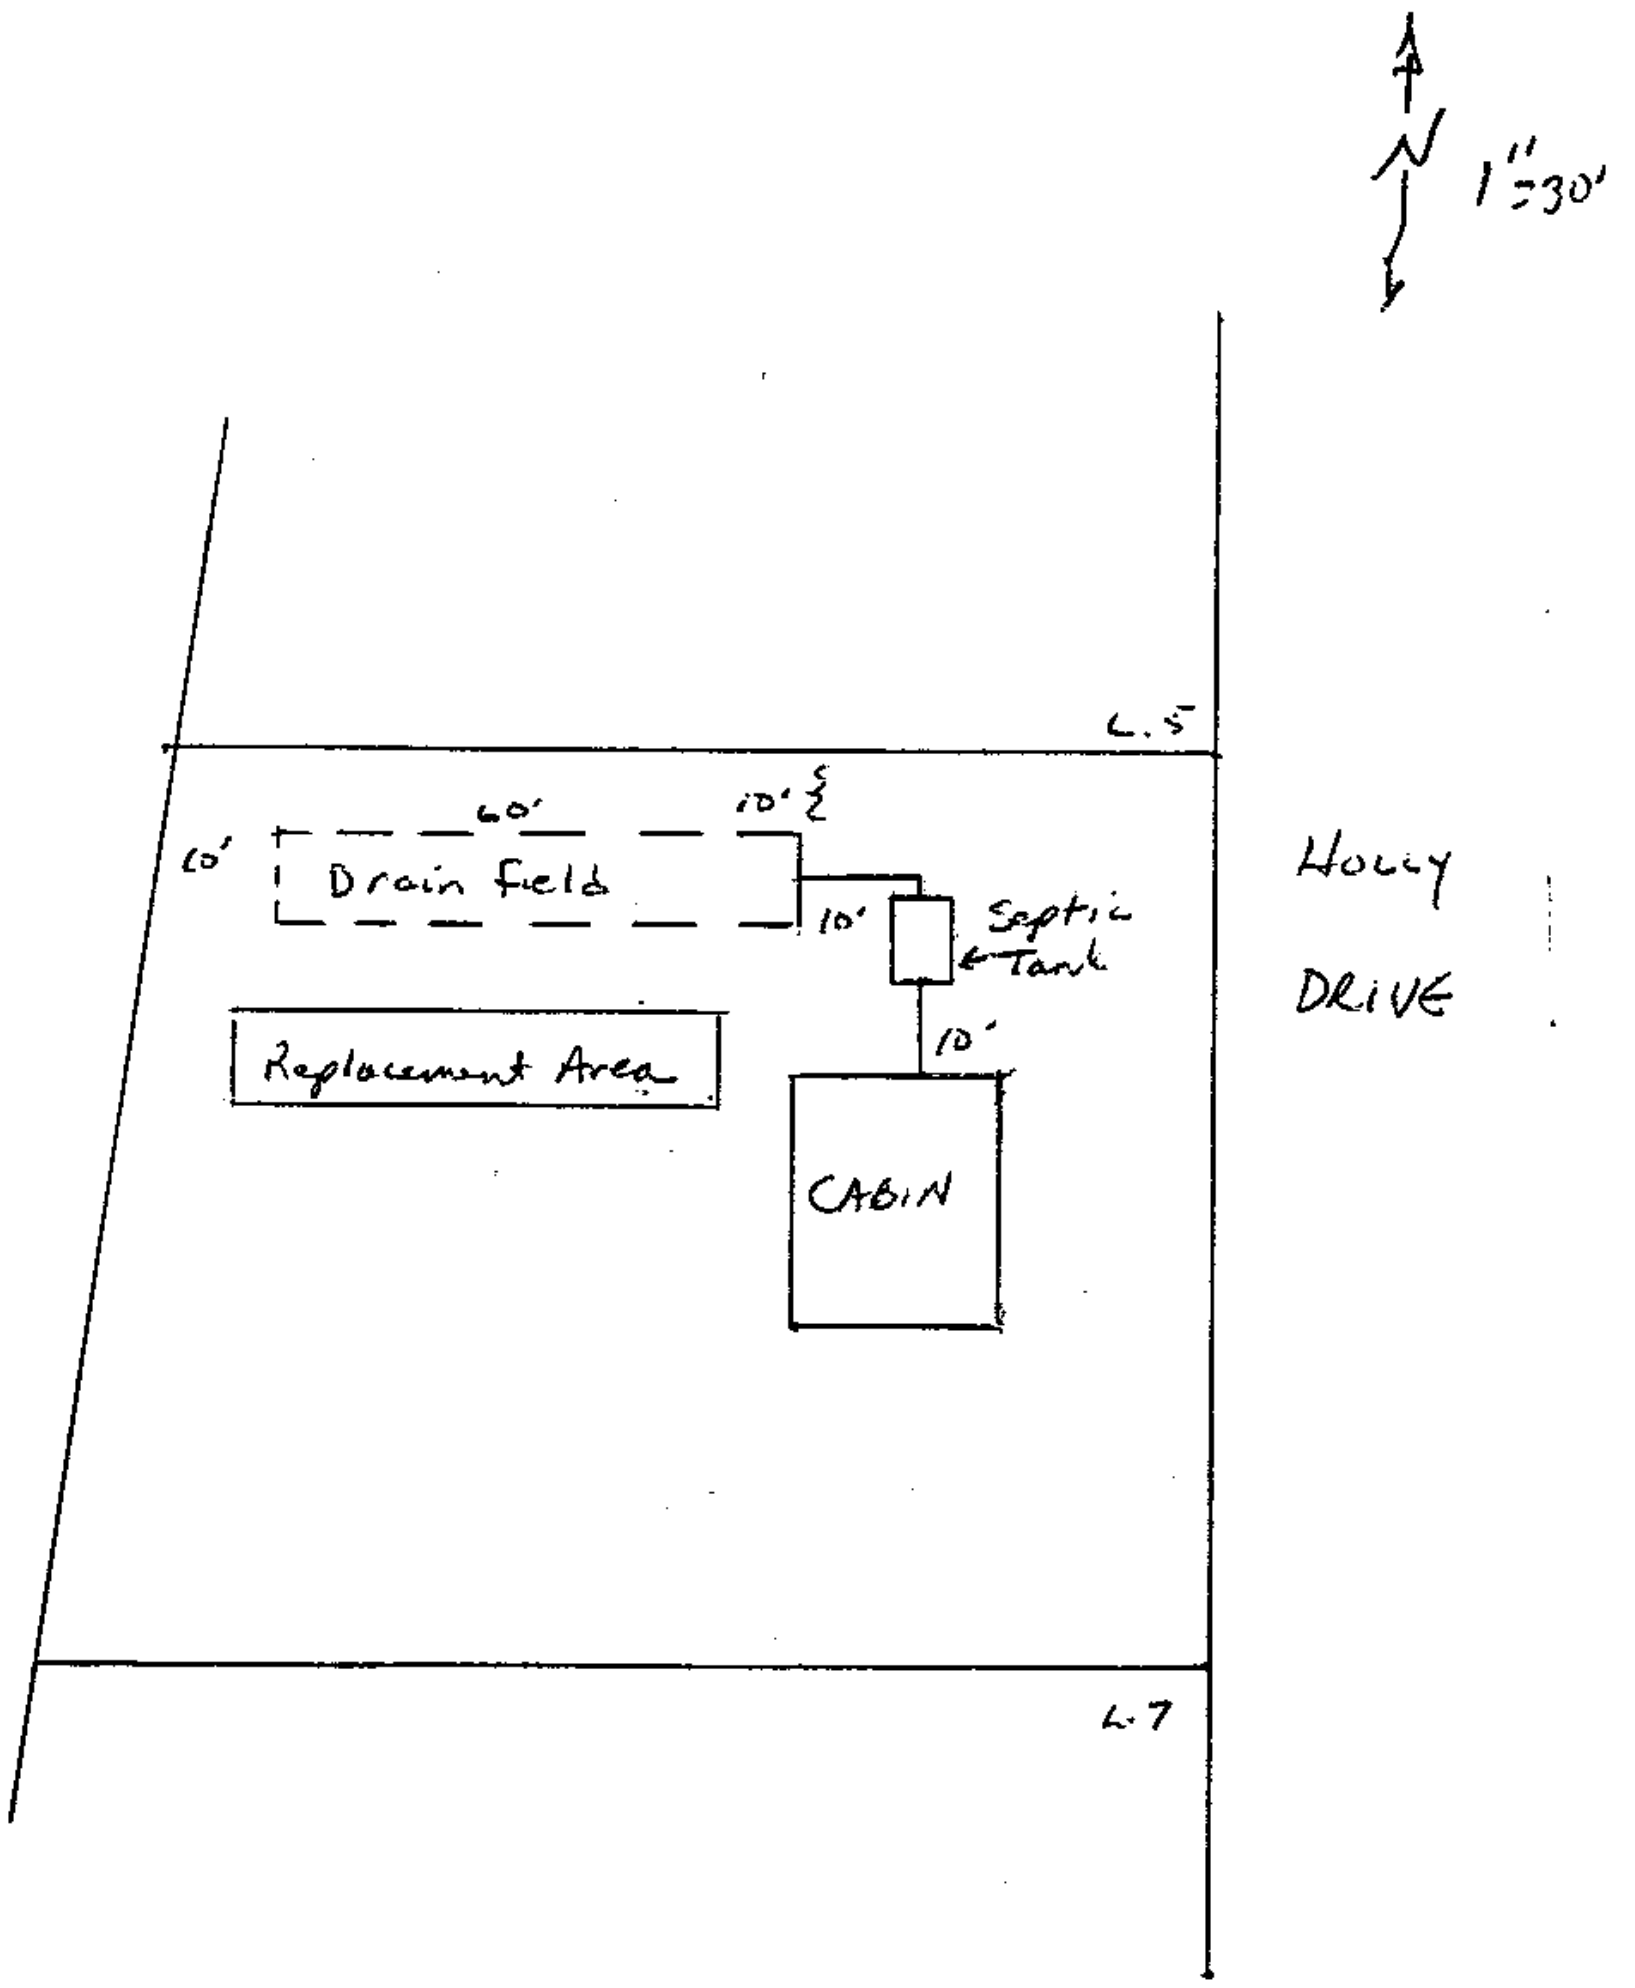
Issued By: Johnny Peterson, RS

Closure Statement:

I, JOHN KAMPFE *, have inspected this system and found it to be in compliance with the conditions of the permit, and the Lincoln County Wastewater Treatment and Disposal Regulation.*

Signed: John Kampfe *Date:* 7-2-94

Title: INSTALLER


1" = 30'
L. 5
60'
10'
60'
Drain field
10'
Septic Tank
Replacement Area
10'
CABIN
HOLLY
DRIVE
L. 7