LINCOLN COUNTY
DEPARTMENT OF ENVIRONMENTAL HEALTH
WASTEWATER TREATMENT AND DISPOSAL SYSTEM PERMIT

Issue Date: 05/18/06 Expiration Date: 05/19/07

Property Owner: Lloyd & Elvie Miller c/o: Meadowlark Log Homes

Address: [redacted]

Telephone: (Home) (Work) [redacted]

Installer: Larry Bowman License No. 75

__XX__ New Installation _____ Existing System

_____ Repair _____ Replacement _____ Extension _____ Other

Describe: Sand-lined drainfield required

*Parcel Description*:

Legal: SW-1/4 S29 T29 R33

Address or Location: Lot 9 of Bull Lake Estates

*Approved Design Criteria*:

# Bedrooms 3 Septic Tank Size: 1000 gallons Drainfield Size: 200 Linear Feet

**SYSTEM MUST INCLUDE INSTALLATION OF EFFLUENT FILTER AT SEPTIC TANK OUTLET !!**

***Special Instructions: INSTALL SAND-LINED SYSTEM ACCORDING TO LAYOUT, DEQ-4 AND LINCOLN COUNTY WASTEWATER REGULATION #3. ANY DEVIATIONS FROM APPROVED PLAN MUST BE AUTHORIZED BY THE DEPARTMENT.***

**Issued By:** *Kendra J. Lind, R.S.*

*Closure Statement:*

*I, _____, have inspected this system and found it to be in compliance with the conditions of the permit, and the Lincoln County Wastewater Treatment and Disposal Regulation.*

*Signed:* _____ *Date:* _____

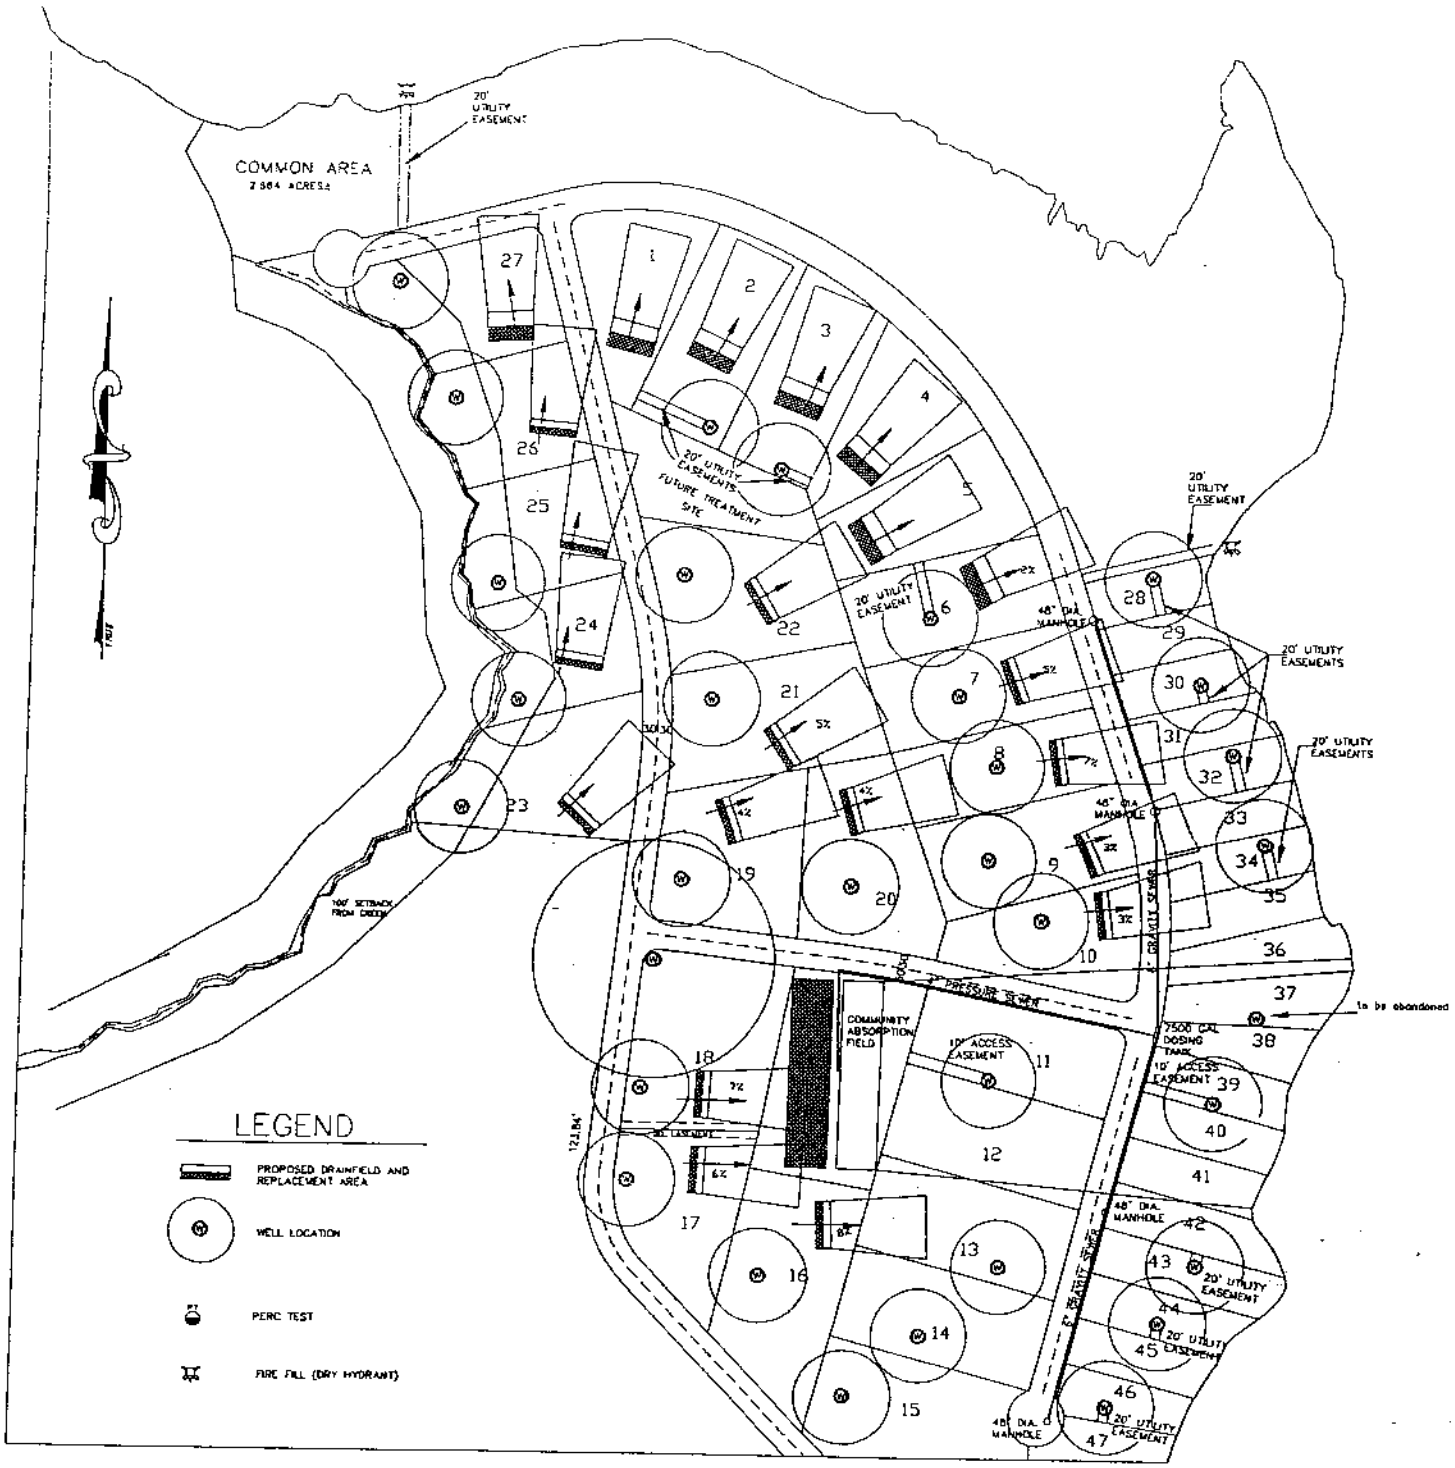
*Title:* _____

**NOTICE: The Department must be notified at least 48 hours prior to backfilling the system. Any system not inspected by the Department or its designated representative prior to closure is an illegal installation in violation of Lincoln County Health Board Regulation No. 3. Illegal installations may result in fines and/or requirements to remove or reconstruct the system.**

**406-293-7781**

***DISCLAIMER***

This permit is not a guarantee by the Department that the system will function properly for a prescribed period of time.


COMMON AREA
2.564 ACRES±
20' UTILITY EASEMENT
20' UTILITY EASEMENTS
FUTURE TREATMENT SITE
48" DIA. MANHOLE
8" GRAVITY SEWER
8" PRESSURE SEWER
100' SETBACK FROM CREEK
COMMUNITY ABSORPTION FIELD
10' ACCESS EASEMENT
7500 GAL. DOSING TANK
to be abandoned
LEGEND
PROPOSED DRAINFIELD AND REPLACEMENT AREA
WELL LOCATION
PERC TEST
FIRE FILL (DRY HYDRANT)
GRAPHIC SCALE
( IN FEET )
1 inch = 200 ft. 400'
APPROVED
Montana Department of Environmental Quality
Permitting and Compliance Division
2/2/78