LINCOLN COUNTY
DEPARTMENT OF ENVIRONMENTAL HEALTH
WASTEWATER TREATMENT AND DISPOSAL SYSTEM PERMIT

Issue Date: 11/05/2008 Expiration Date: 11/06/2009

Property Owner: Paul Neils c/o:

Address: [redacted]

Telephone: (Home) [redacted] (Work)

Installer: License No.

__XX__ New Installation _____ Existing System

_____ Repair _____ Replacement _____ Extension _____ Other

Describe: Installing elevated sand mound to upgrade system and accommodate home expansion.

Parcel Description:

Legal: Lot 1 of Gordon Beach & Lot 2Z of Plat 291

Address or Location: 15332 Highway 56

Approved Design Criteria:

Bedrooms 4 Septic Tank Size: 1500 gallons Drainfield Size: 360 Square Feet

Dosing Tank Size: 500 gallons

SYSTEM MUST INCLUDE INSTALLATION OF EFFLUENT FILTER AT SEPTIC TANK OUTLET !!

Special Instructions: INSTALL ELEVATED SAND MOUNT (PRESSURE-DOSED) SYSTEM ACCORDING TO LAYOUT, DESIGN DETAIL, DEQ-4 AND LINCOLN COUNTY WASTEWATER REGULATION #3. ANY DEVIATIONS FROM APPROVED PLAN MUST BE AUTHORIZED BY THE DEPARTMENT.

Issued By: *Kendra J. Lind, R.S.*

Closure Statement:

I, _____, have inspected this system and found it to be in compliance with the conditions of the permit, and the Lincoln County Wastewater Treatment and Disposal Regulation.

Signed: _____ *Date:* _____

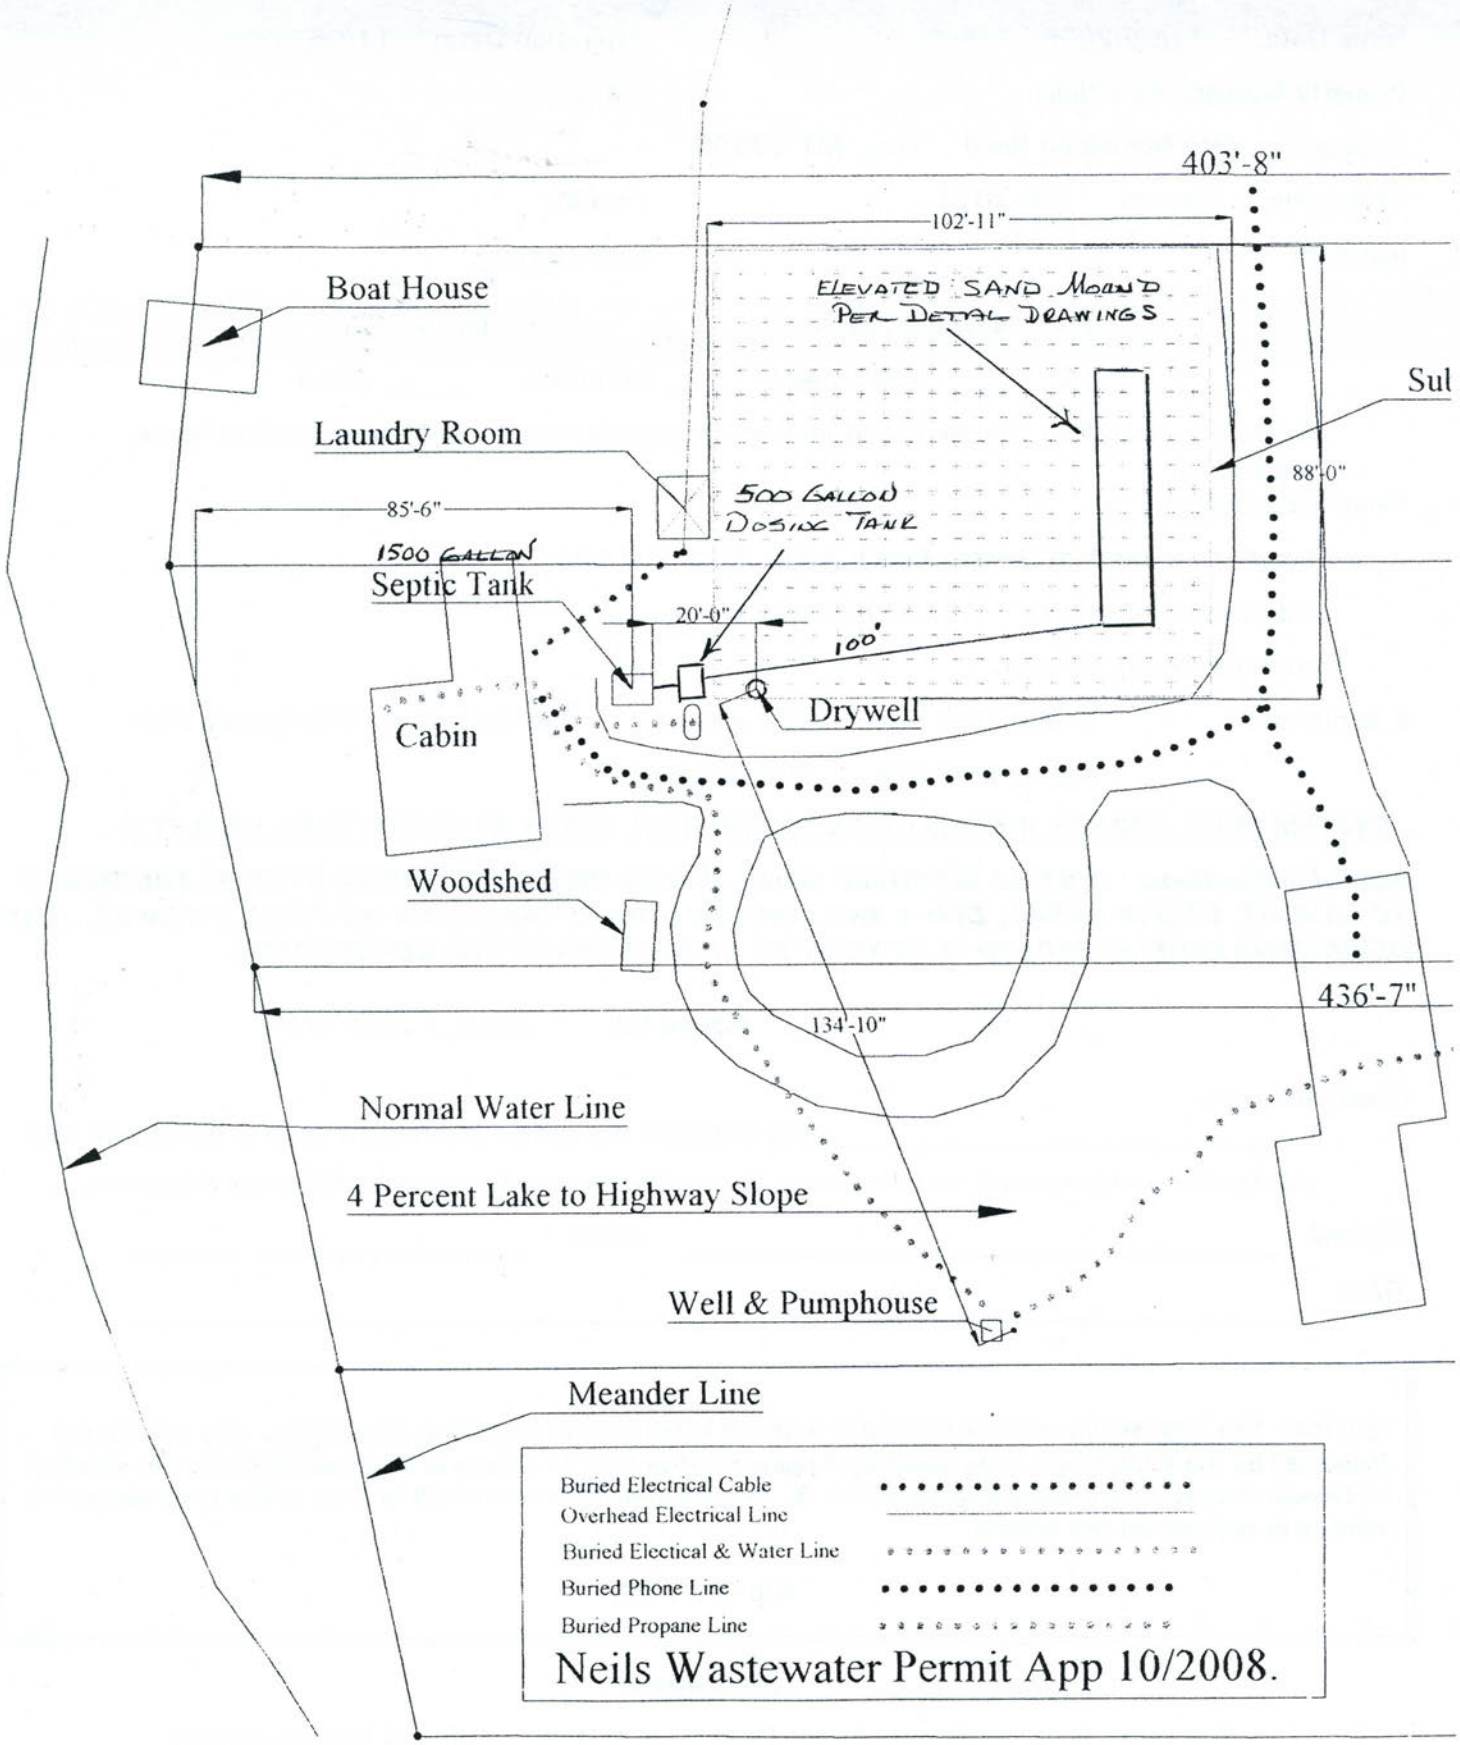
Title: _____

NOTICE: The Department must be notified at least 48 hours prior to backfilling the system. Any system not inspected by the Department or its designated representative prior to closure is an illegal installation in violation of Lincoln County Health Board Regulation No. 3. Illegal installations may result in fines and/or requirements to remove or reconstruct the system.

406-293-7781

DISCLAIMER

This permit is not a guarantee by the Department that the system will function properly for a prescribed period of time.


403'-8"
102'-11"
Boat House
ELEVATED SAND MOUND
PER DETAIL DRAWINGS
Sul
Laundry Room
88'-0"
500 GALLON
DOSING TANK
85'-6"
1500 GALLON
Septic Tank
20'-0"
100'
Drywell
Cabin
Woodshed
436'-7"
134'-10"
Normal Water Line
4 Percent Lake to Highway Slope
Well & Pumphouse
Meander Line
Buried Electrical Cable
Overhead Electrical Line
Buried Electical & Water Line
Buried Phone Line
Buried Propane Line
Neils Wastewater Permit App 10/2008.