LINCOLN COUNTY HEALTH DEPARTMENT
ENVIRONMENTAL HEALTH
WASTEWATER TREATMENT AND DISPOSAL SYSTEM PERMIT

Issue Date: 09/13/2023 Expiration Date: 09/12/2024

Property Owner: Brian and Marsha Parson

Mailing Address: [redacted]

Telephone: [redacted] E-mail: [redacted]

Installer: Sawtooth Excavation License #: 160

Approved Work: (Check One) ☐ New Installation ☐ Existing System

☒ Replace Drainfield ☒ Replace Tank ☐ Extension

Describe: Installation of replacement tank and drainfield.

Parcel Description:

Legal: ANGEL ISLAND, S29 N, R33 W, BLOCK 001, LOT 15, CS 4085, TO THE LOW WATER MARK

Property Address: : 962 Halo Dr. Troy, MT 59935 Assessment Code: 6073

DEQ COSA: EQ#27-70-480 Date: 07/09/1970

Approved Design Criteria: Installation of replacement tank and drainfield for 3 bedroom house with 3 laterals @ 60'.

# of Bedrooms: 3 Septic Tank Size: 1000/500 Trench Width: 36"

# of Laterals: 3 Length of Laterals: 60' Trench Depth: 24"-36"

SYSTEM MUST INCLUDE INSTALLATION OF EFFLUENT FILTER AT SEPTIC TANK OUTLET!!

Special Instructions: Install system according to the COSA, lot layout, the Lincoln County Wastewater Treatment and Disposal Regulation, and Circular DEQ-4. Reduction given for chambers. It is the installer's responsibility to ensure that all required horizontal setbacks are met. CHANGES MUST BE PRE-AUTHORIZED BY THE DEPARTMENT.

Issued By: Robin Blumberg, SIT

NOTICE: The Department must be notified at least 3 business days (72 hours) prior to backfilling the system. Call 406-283-2442. Any system not inspected by the Department or its designated representative prior to closure is an illegal installation in violation of Lincoln County Health Board Regulation Ch. 3. Illegal installations may result in fines and/or requirements to remove or reconstruct the system.

Closure Statement:

This system is in compliance with the approved design criteria and Lincoln County's Wastewater Treatment and Disposal Regulation.

Signed: Robin Blumberg *Date:* 10/10/23

✓ Lincoln County Health Department (LCHD) ____ Licensed Installer w/ approval of LCHD

DISCLAIMER

This permit is not a guarantee by the Department that the system will function properly for a prescribed period of time.

LINCOLN COUNTY, MONTANA

LOT LAYOUT

COS 4085 AND PLAT NO. 2522-A


SECTION 29, TWP. 29 N.,
R. 33 W., P.M.M.
FOR: BRAIN PARSON

DATE: AUGUST 2023

DRAINFIELDS ARE SAND-LINED, PRESSURE DOSED TRENCHES; SEE CIRCULAR DEQ 4 FOR TRENCH CONSTURCTION DETAILS

Sept 7, 2023
DEQ

PROPOSED BUILDING SITES ARE CONCEPTUAL IN NATURE. THIS LOT LAYOUT IN NO WAY PRESENTS A REGULATORY DOCUMENT FOR PROPOSED BUILDINGS SITES.

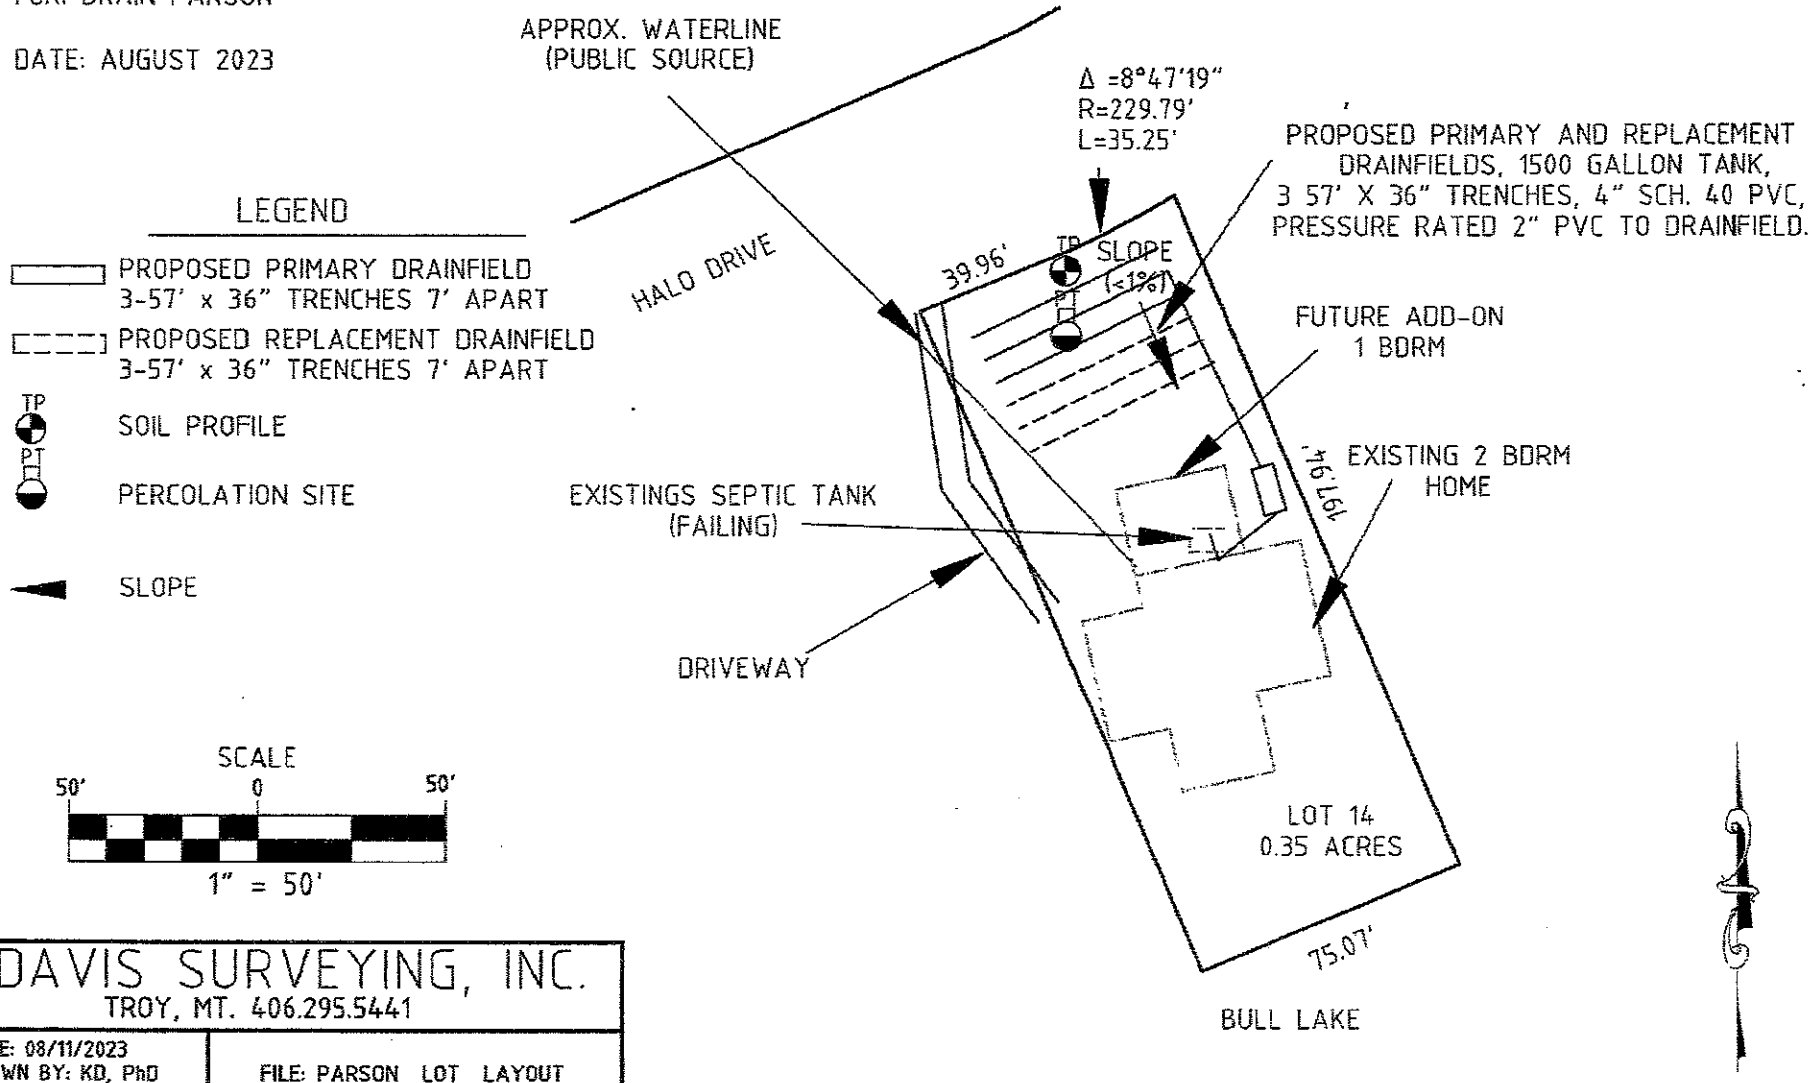

DAVIS SURVEYING, INC.
TROY, MT. 406.295.5441

DATE: 08/11/2023
DRAWN BY: KD, PhD

FILE: PARSON_LOT_LAYOUT