LINCOLN COUNTY
DEPARTMENT OF ENVIRONMENTAL HEALTH
WASTEWATER TREATMENT AND DISPOSAL SYSTEM PERMIT

Issue Date: 06/03/2020 Expiration Date: 06/03/2021

Property Owner: Dan Pearce c/o:

Address: PO BOX 145 Trout Lake WA 98650

Telephone: (Home) (Work)

Installer: Dennis Riedlinger License No. 23

___X___ Direct Connection _____ Grinder Pump Connection _____ Lift Tank Connection

Describe: Sewer line connection to sewer main for approved Drainfield

Parcel Description:

Legal: BULL LAKE ESTATES, S29, T29 N, R33 W, ACRES 1.776, LOT 11 PM 6351

Address or Location:

Approved Design Criteria:

This lot is approved for a 2 bedroom . This structural size may not be exceeded and wastewater flows are prohibited from exceeding 225 gallons per day. Any proposed increase in wastewater flows must be reviewed by and receive the approval of the HOA Review Board and the Montana DEQ Subdivision Section. Any activity that increases wastewater flows without prior review and approval is in violation of the conditions of approval and subject to enforcement action.

Special Instructions: INSTALL DIRECT SEWERLINE CONNECTION TO THE SEWER MAIN LINE FOR DRAINFIELD ACCORDING TO THE LOT LAYOUT AND DEQ APPROVAL STATEMENT E.Q. . ANY DEVIATIONS FROM APPROVED PLAN MUST HAVE PRIOR AUTHORIZATION FROM THE *xxxx subdivision homeowners*/ENVIRONMENTAL REVIEW BOARD, DEQ AND THE DEPARTMENT.

Issued By: *Jake T. Mertes*

Closure Statement:

I, _____, have inspected this system and found it to be in compliance with the conditions of the permit, and the DEQ Approval Statement requirements.

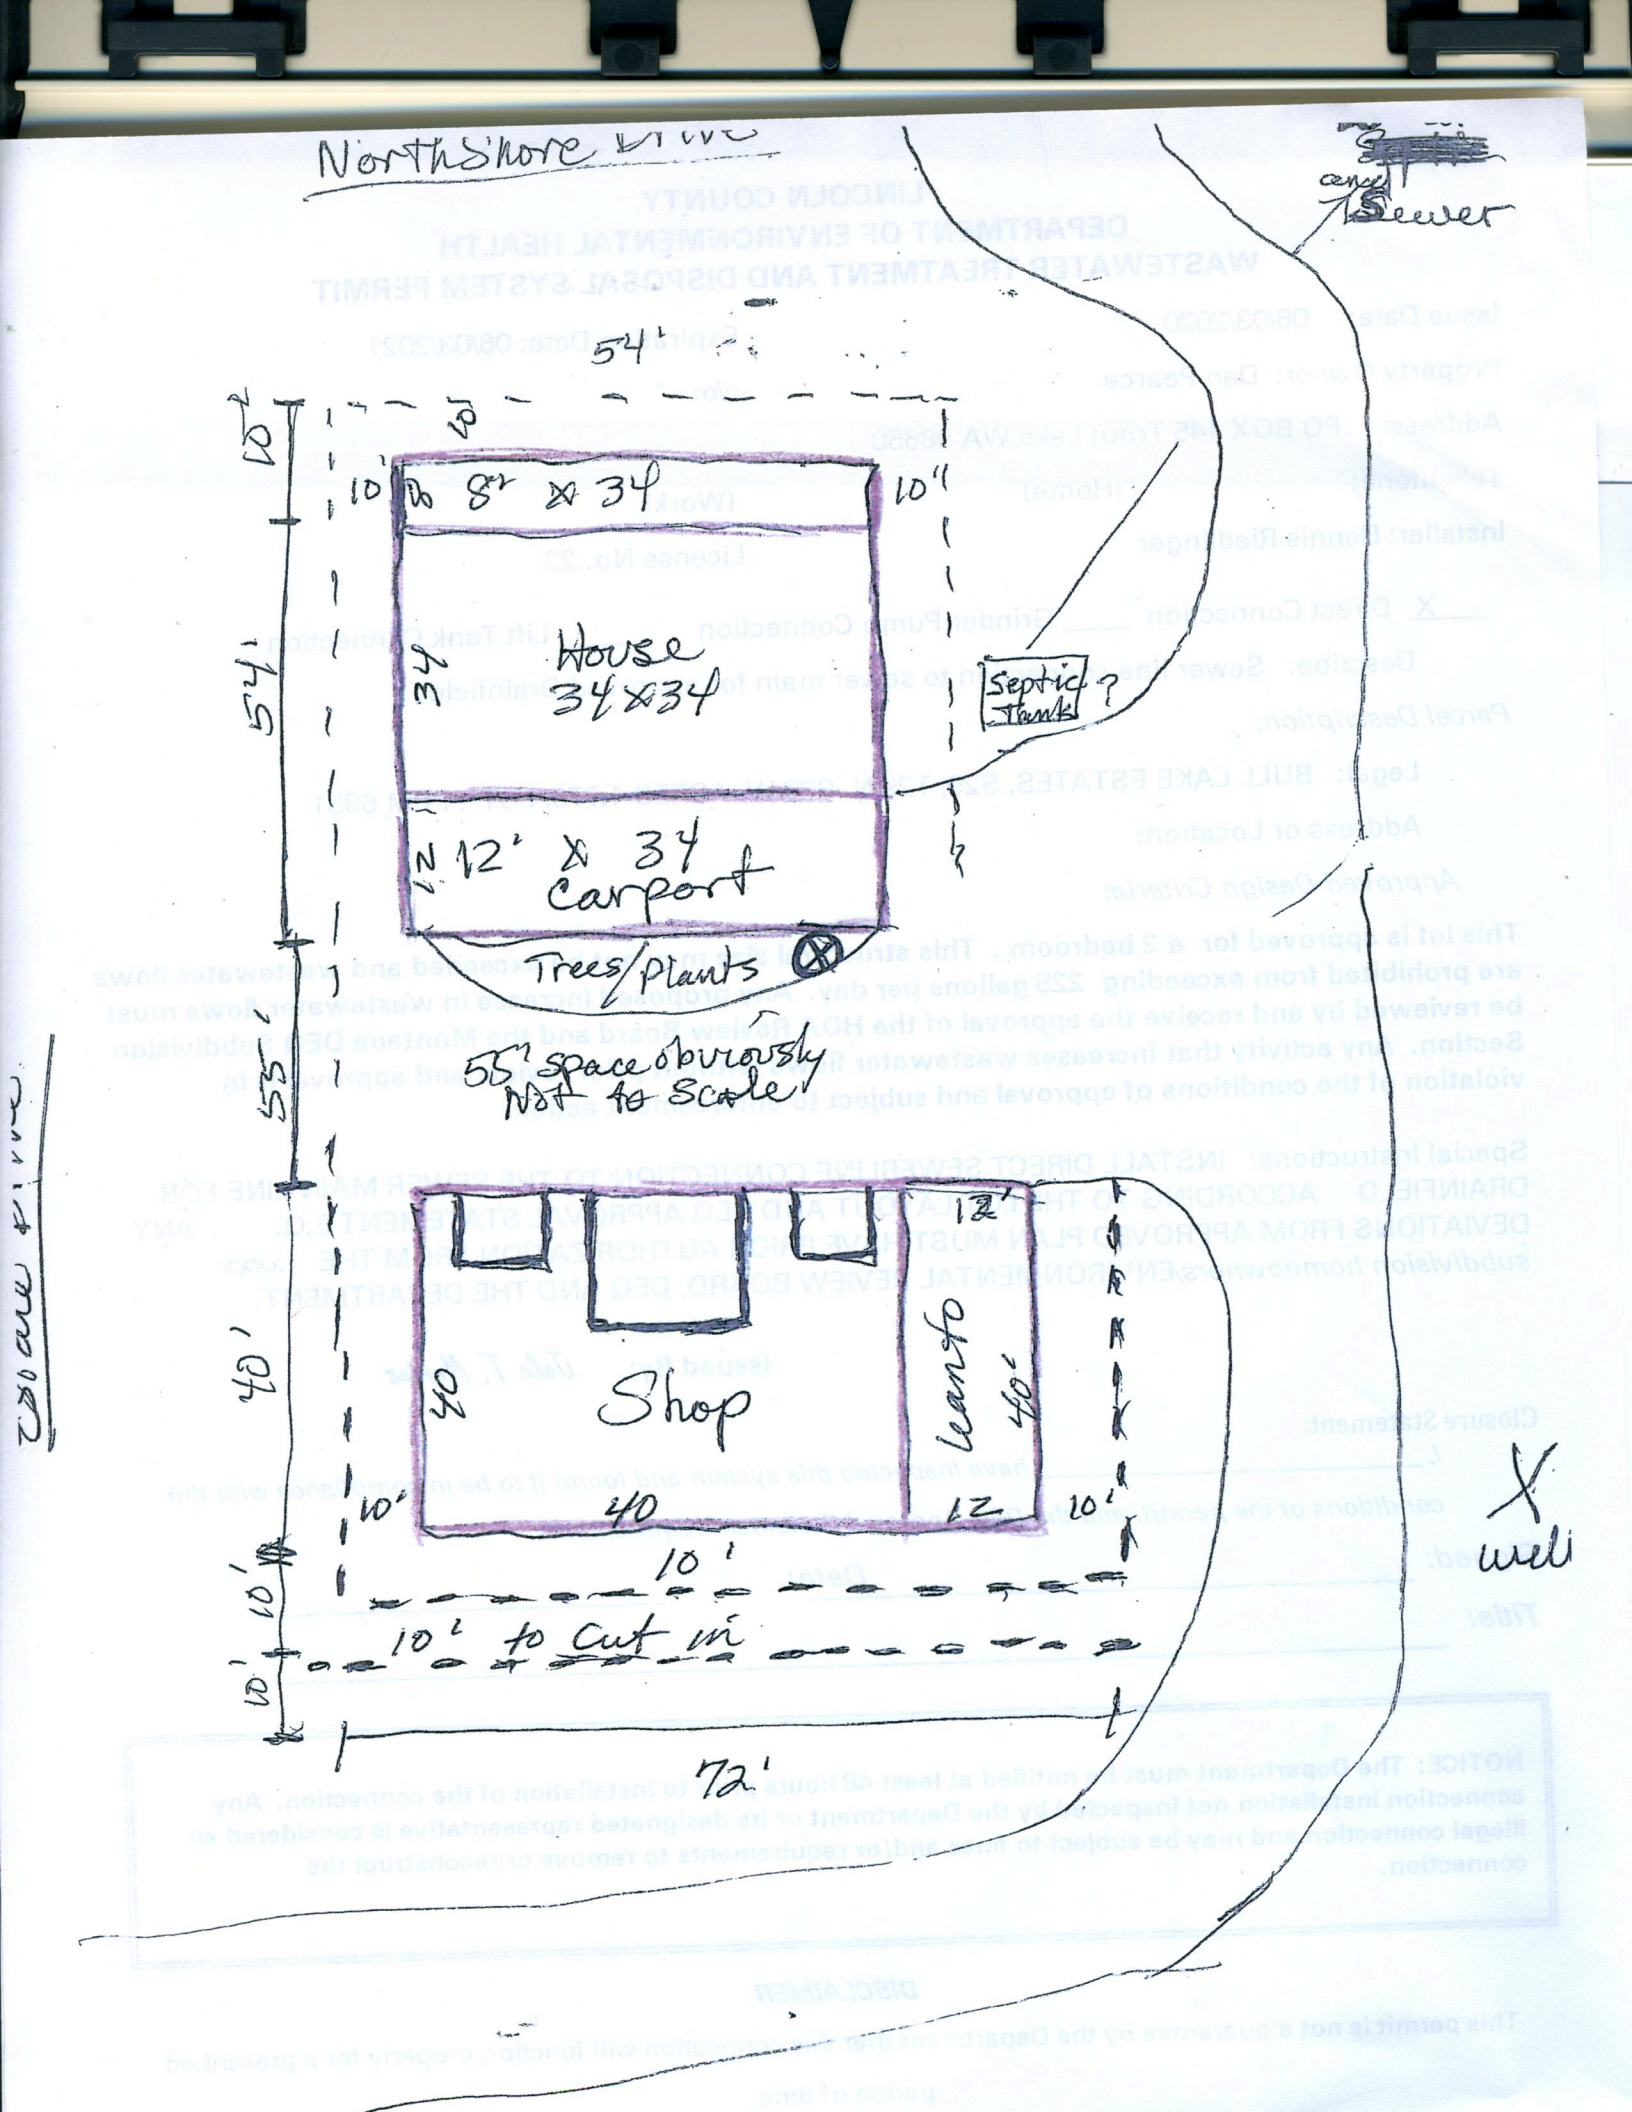
Signed: _____ *Date:* _____

Title: _____

NOTICE: The Department must be notified at least 48 hours prior to installation of the connection. Any connection installation not inspected by the Department or its designated representative is considered an illegal connection and may be subject to fines and/or requirements to remove or reconstruct the connection.

DISCLAIMER

This permit is not a guarantee by the Department that this connection will function properly for a prescribed period of time.


Northshore Drive
Sewer
54'
25'
10'
8' x 34
10'
House
34 x 34
34'
54'
Septic Tank ?
12' x 34
Carport
Trees/Plants
55' space obviously Not to scale
55'
40'
Shop
40
12'
Leanto
40'
10'
40
12
10'
10'
10'
10' to Cut in
10'
72'
well