PERMIT

Issue Date: 5-18-01 Expiration Date: 5-18-02

Property Owner: CARLA RIEDLINGER

Address: [redacted]

Telephone: (Home) [redacted] (Work) _____

Installer: DENNIS RIEDLINGER License No. 23

____ New Installation ✓ Existing System

____ Repair ✓ Replacement ____ Extension ____ Other

Describe: _____

Parcel Description:

Legal: ANGEL ISLAND, BLOCK 3, LOT 35

Address or Location: 138 CHERUB LAKE ROAD

Approved Design Criteria:

Bedrooms 1-2 Septic Tank Size: 1000 gallons Drainfield Size: 150 lineal feet

INSTALL SYSTEM AS PER APPROVED SITE PLAN (LOT LAYOUT) AND LINCOLN COUNTY WASTEWATER REGULATION #3.

Special Instructions: _____

Issued By: John Peterson, RS

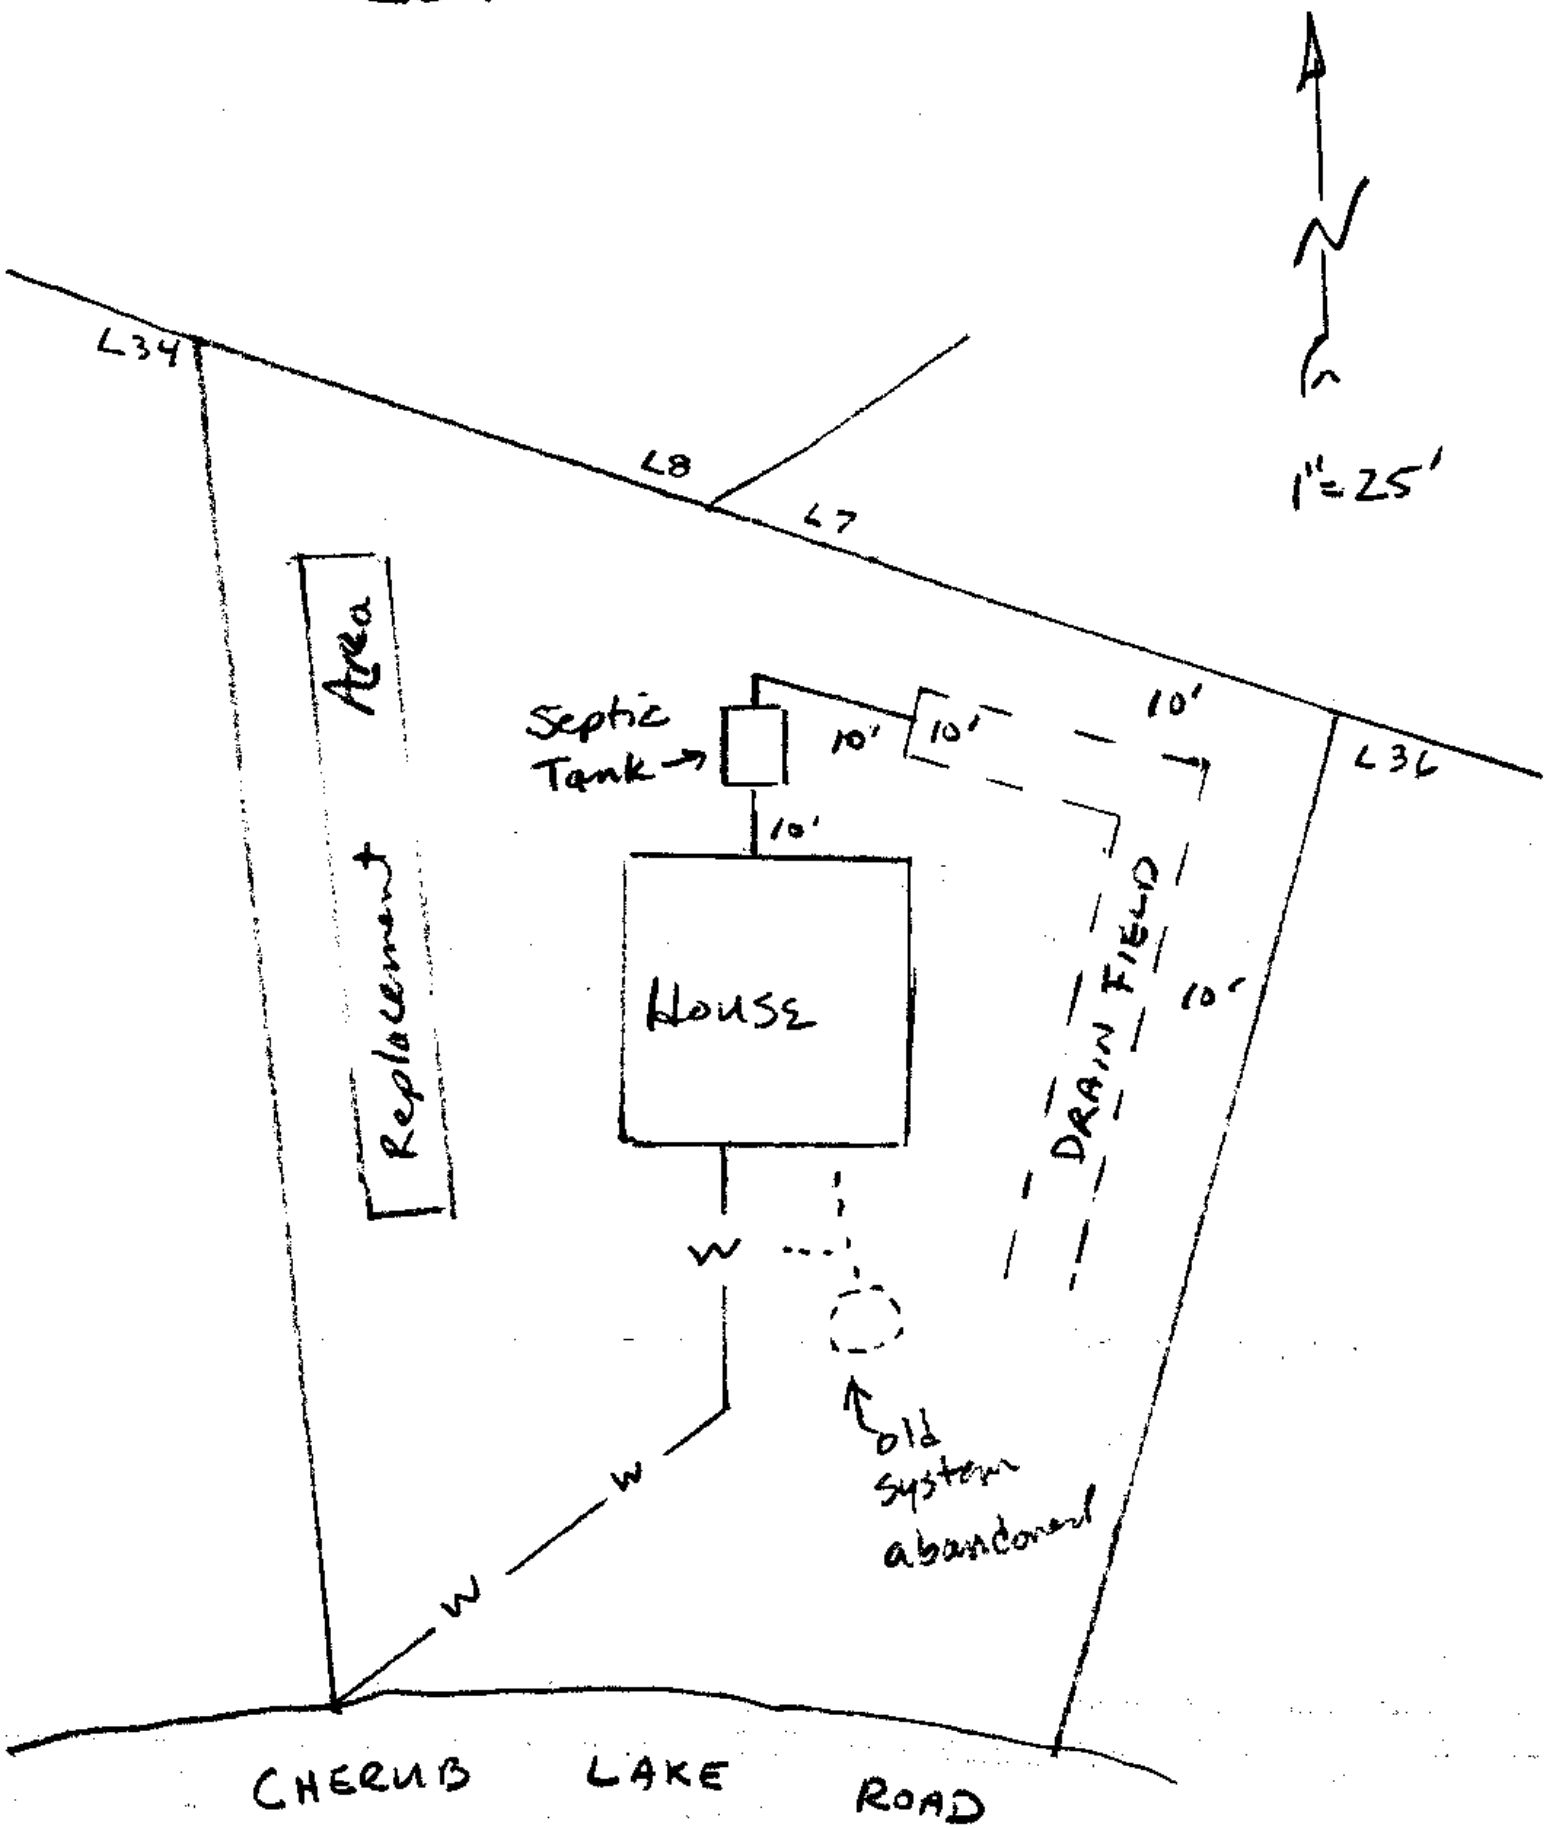
Closure Statement:

I, DENNIS RIEDLINGER have inspected this system and found it to be in compliance with the conditions of the permit, and the Lincoln County Wastewater Treatment and Disposal Regulation.

Signed: [signature] *Date:* 7/16/01

Title: OWNER

LOT LAYOUT


N
1"=25'
L34
L8
L7
L36
Area
Replacement
Septic Tank
10'
10'
10'
10'
10'
HOUSE
DRAIN FIELD
W
W
W
old system abandoned
CHERUB LAKE ROAD