PERMIT

Issue Date: 04/05/95 Expiration Date: 04/06/96

Property Owner: Alex Thompson Bull Lake Guest Ranch

Address: [redacted]

Telephone: (Home) [redacted] (Work) _____

Installer: Leon Graff License No. 21

_____ New Installation XX Existing System

_____ Repair XX Replacement _____ Extension _____ Other

Describe: Replace drainfields for both Main House & Guest Lodge

Parcel Description:

Legal: _____

Address or Location: 15303 Bull Lake Road Troy, MT

Approved Design Criteria:

Bedrooms _____ Septic Tank Size: 1500 gallons Drainfield Size: _____ lineal feet

INSTALL SYSTEM AS PER APPROVED SITE PLAN (LOT LAYOUT) AND LINCOLN COUNTY WASTEWATER REGULATION #3.

Special Instructions: 400 LIN. FT. FOR MAIN HOUSE. 260 LIN. FT. FOR GUEST LODGE. ANY DEVIATIONS FROM APPROVED PLAN MUST BE AUTHORIZED BY THE DEPARTMENT.

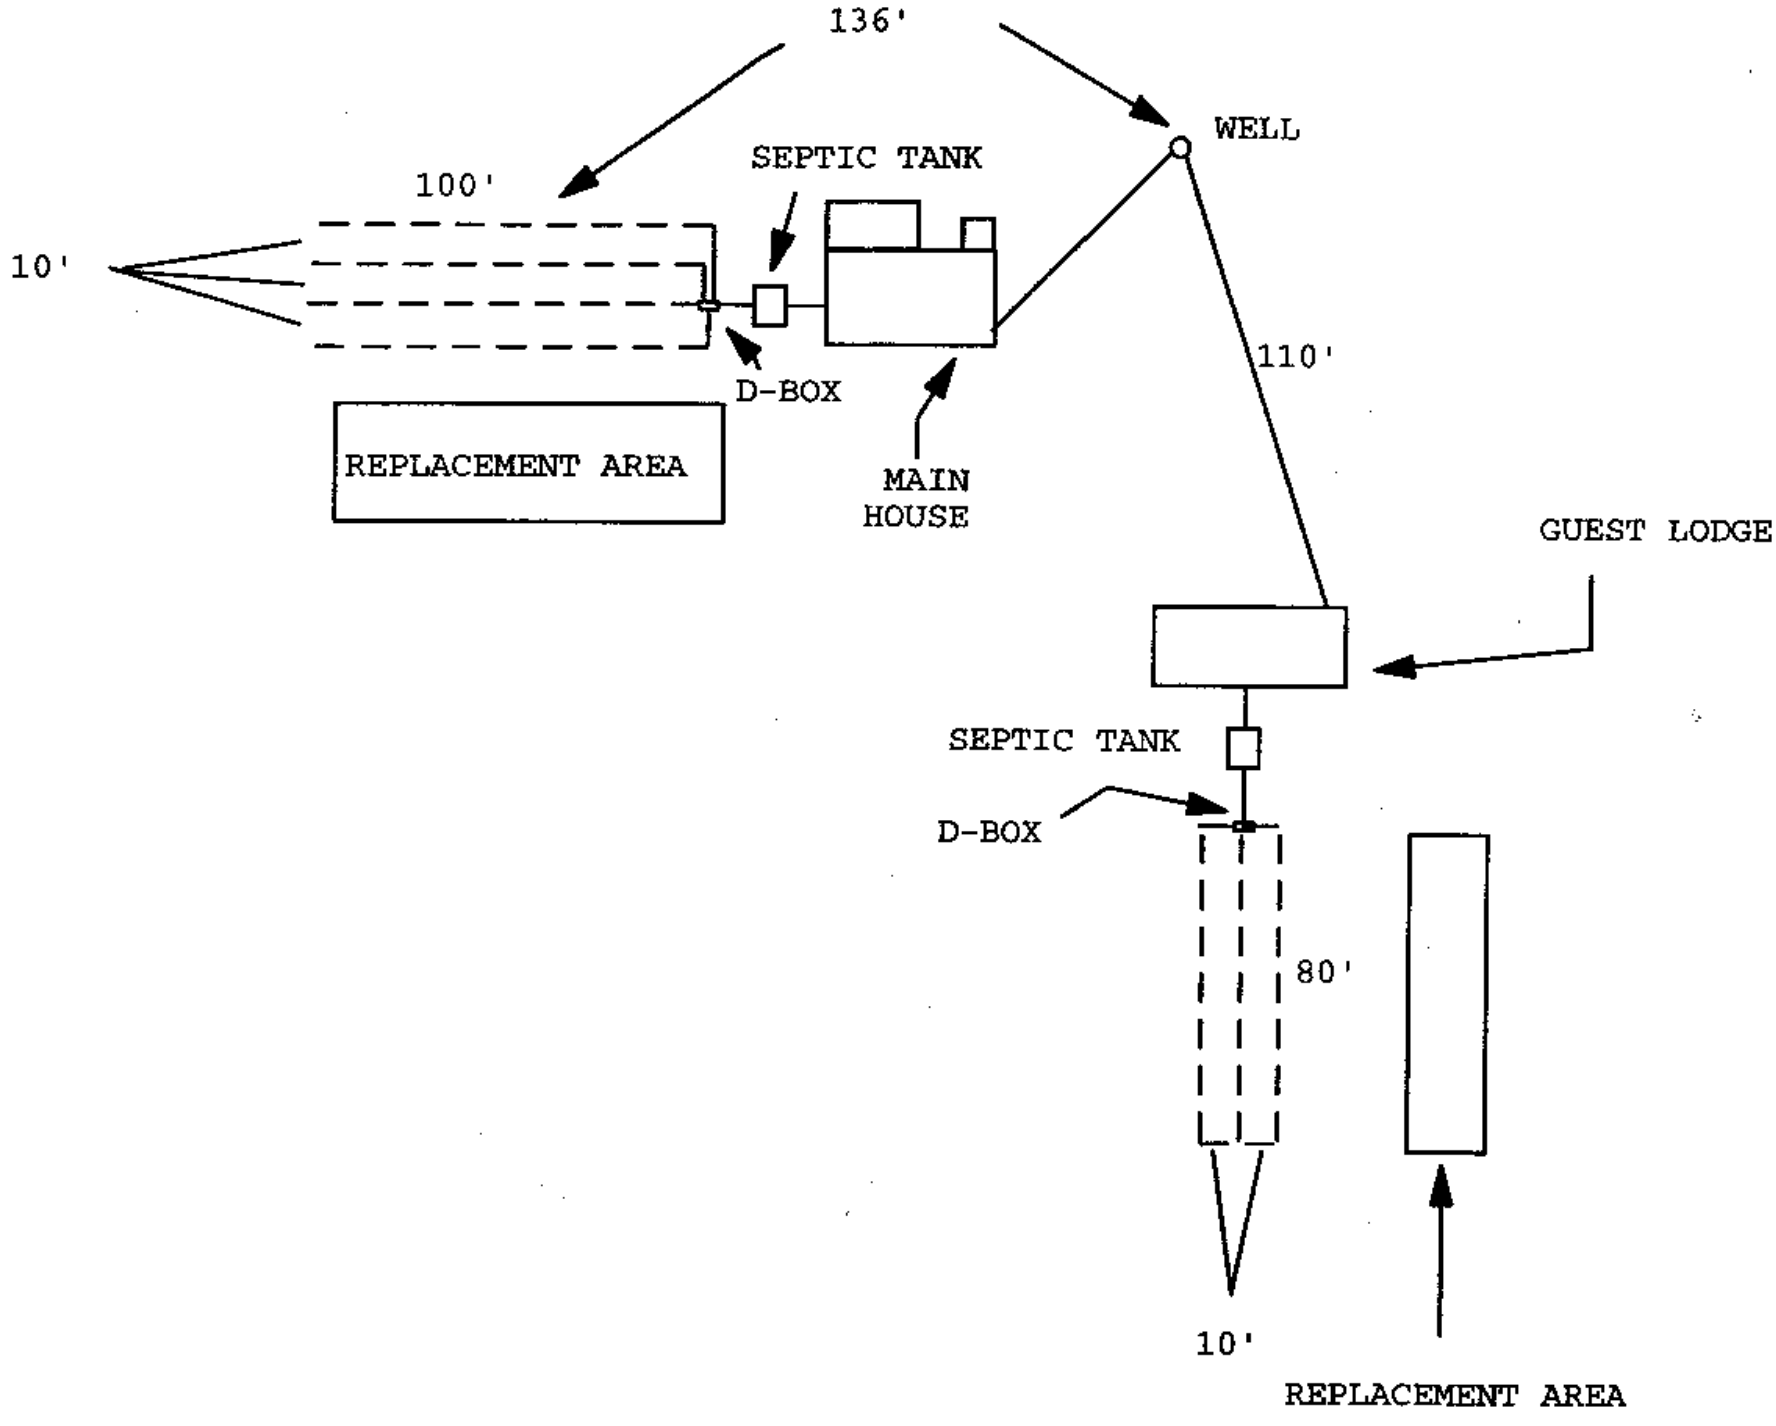
Issued By: [signature], RS

Closure Statement:

I, LEON E GRAFF, have inspected this system and found it to be in compliance with the conditions of the permit, and the Lincoln County Wastewater Treatment and Disposal Regulation.

Signed: Leon Graff Date: May 17, 95

Title: Installer


136'
WELL
SEPTIC TANK
100'
10'
D-BOX
110'
REPLACEMENT AREA
MAIN
HOUSE
GUEST LODGE
SEPTIC TANK
D-BOX
80'
10'
REPLACEMENT AREA