File

LINCOLN COUNTY
DEPARTMENT OF ENVIRONMENTAL HEALTH
WASTEWATER TREATMENT AND DISPOSAL SYSTEM PERMIT

Issue Date: 06 /19/ 03 Expiration Date: 06 /19 / 04

Property Owner: Steve Ward c/o:

Address: [redacted]

Telephone: [redacted] (Work) [redacted]

Installer: Thompson Const. License No. 73

__X__ New Installation ____ Existing System

____ Repair ____ Replacement ____ Extension ____ Other

Describe:

Parcel Description:

Legal: S. 32 T. 29N R. 33W Gov't Lot 4

Address or Location: Bull Lake Road, Troy Mile Marker 19

Approved Design Criteria:

Bedrooms 2 Septic Tank Size: 1500 gallons Drainfield Size: 200 Linear Feet

SYSTEM MUST INCLUDE INSTALLATION OF EFFLUENT FILTER AT SEPTIC TANK OUTLET !!

Special Instructions: INSTALL SYSTEM ACCORDING TO LAYOUT AND LINCOLN COUNTY WASTEWATER REGULATION #3. ANY DEVIATIONS FROM APPROVED PLAN MUST BE AUTHORIZED BY THE DEPARTMENT.

Issued By: Mark Marchant, SIT

Closure Statement:

I, _____, have inspected this system and found it to be in compliance with the conditions of the permit, and the Lincoln County Wastewater Treatment and Disposal Regulation.

Signed: _____ *Date:*


Title:

NOTICE: The Department must be notified at least 48 hours prior to backfilling the system. Any system not inspected by the Department or its designated representative prior to closure is an illegal installation in violation of Lincoln County Health Board Regulation No. 3. Illegal installations may result in fines and/or requirements to remove or reconstruct the system.

406-293-7781

DISCLAIMER

This permit is not a guarantee by the Department that the system will function properly for a prescribed period of time.

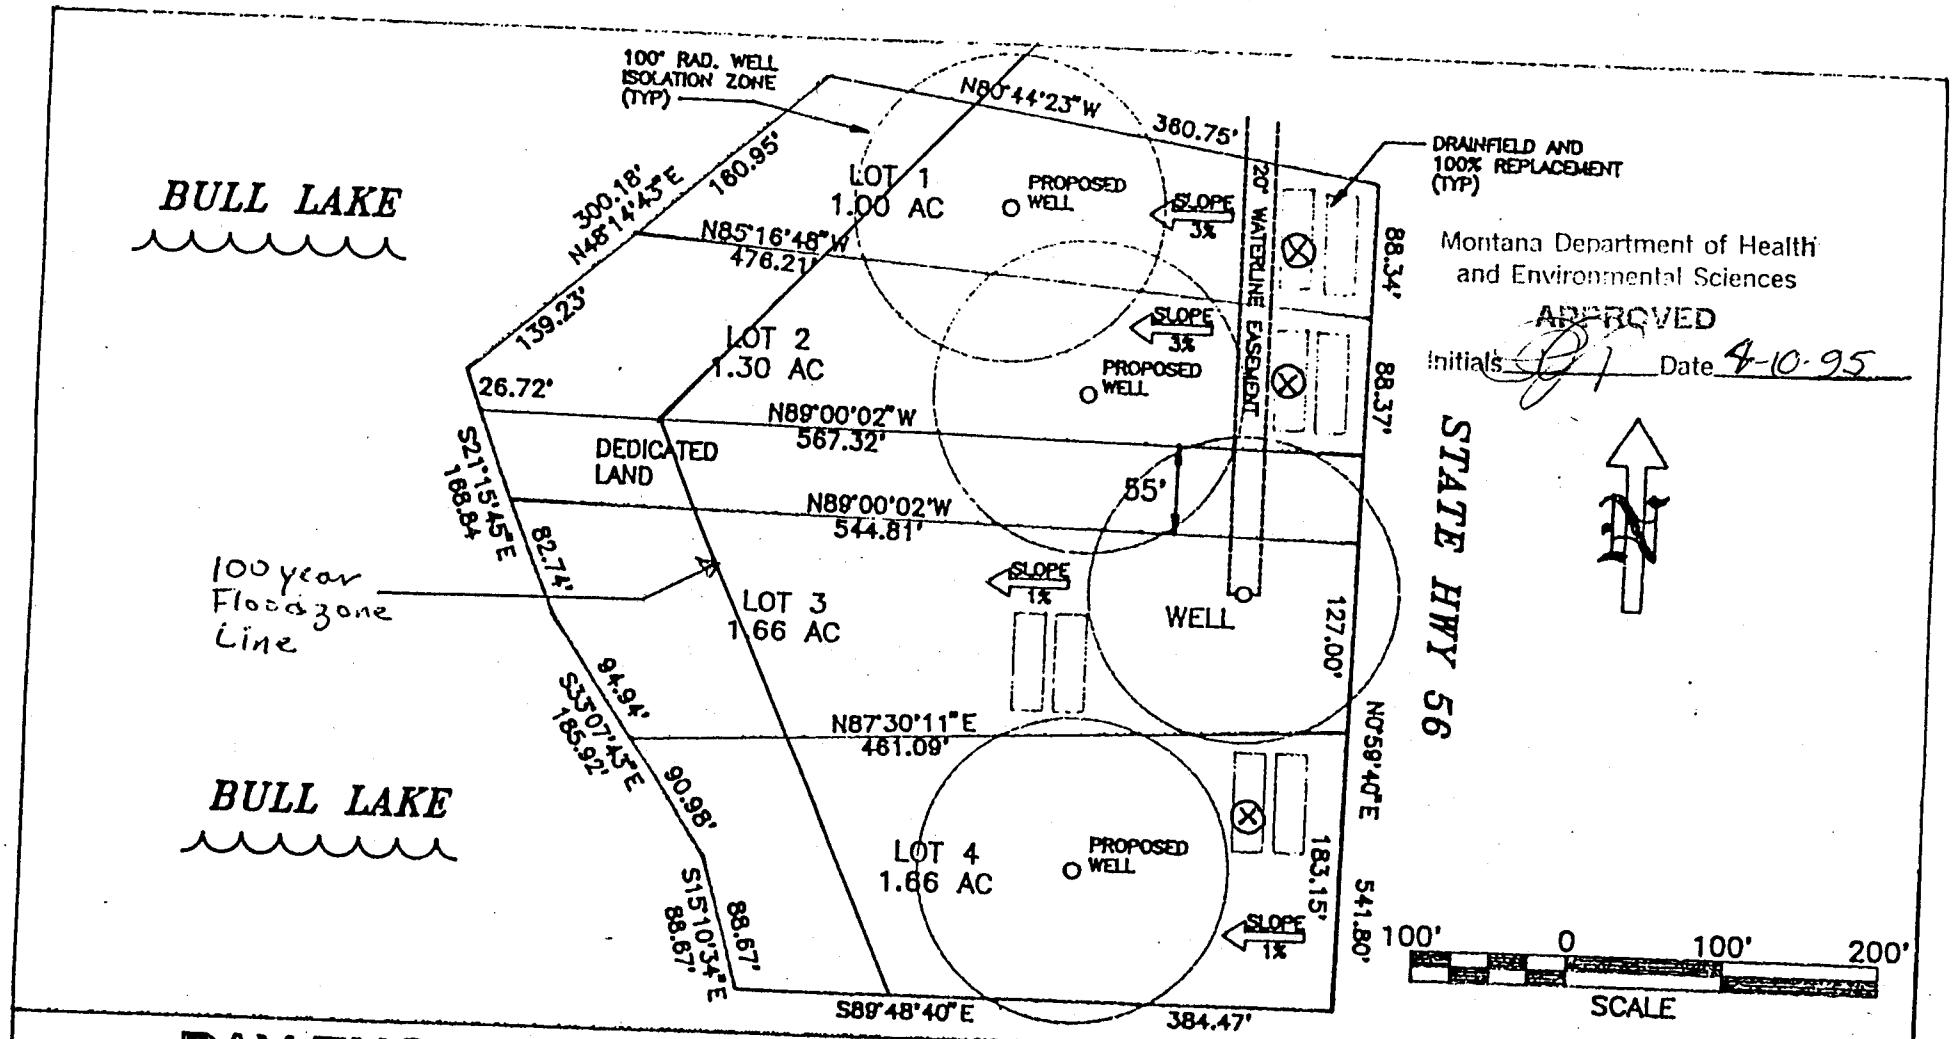

RAY ENGINEERING, INC.
P.O. BOX 738 LIBBY, MONTANA 59923 (406) 293-8704

REWERTS/WARD
LIBBY, MONTANA Lincoln Co.

PROPOSED SUBDIVISION LOT DESIGN

SCALE	AS SHOWN
DRAWN BY	MD RAY
DATE	13MAY94
SHT. NO.	1 OF 1
DRAWING NO.	94-A-801
REV	2

Rewerts/Ward Subdivision
Lincoln County
27-95-S14-367

⊗ = ADDITIONAL PERC. TEST LOCATIONS ON 8/9/94.