PERMIT

Issue Date: 04/19/95 Expiration Date: 04/20/96

Property Owner: Stanley & Lois Wood c/o: _____

Address: [redacted]

Telephone: (Home) [redacted] (Work) _____

Installer: John Kampfe License No. 15

XX New Installation _____ Existing System

_____ Repair _____ Replacement _____ Extension _____ Other

Describe: _____

Parcel Description:

Legal: S 1/2 S20 T29 R33

Address or Location: Lot 22 Block 3 Angel Island Troy, MT

Approved Design Criteria:

Bedrooms 2 Septic Tank Size: 1000 gallons Drainfield Size: 150 lineal feet

INSTALL SYSTEM AS PER APPROVED SITE PLAN (LOT LAYOUT) AND LINCOLN COUNTY WASTEWATER REGULATION #3.

Special Instructions: *ANY DEVIATIONS FROM APPROVED PLAN MUST BE AUTHORIZED BY THE DEPARTMENT.*

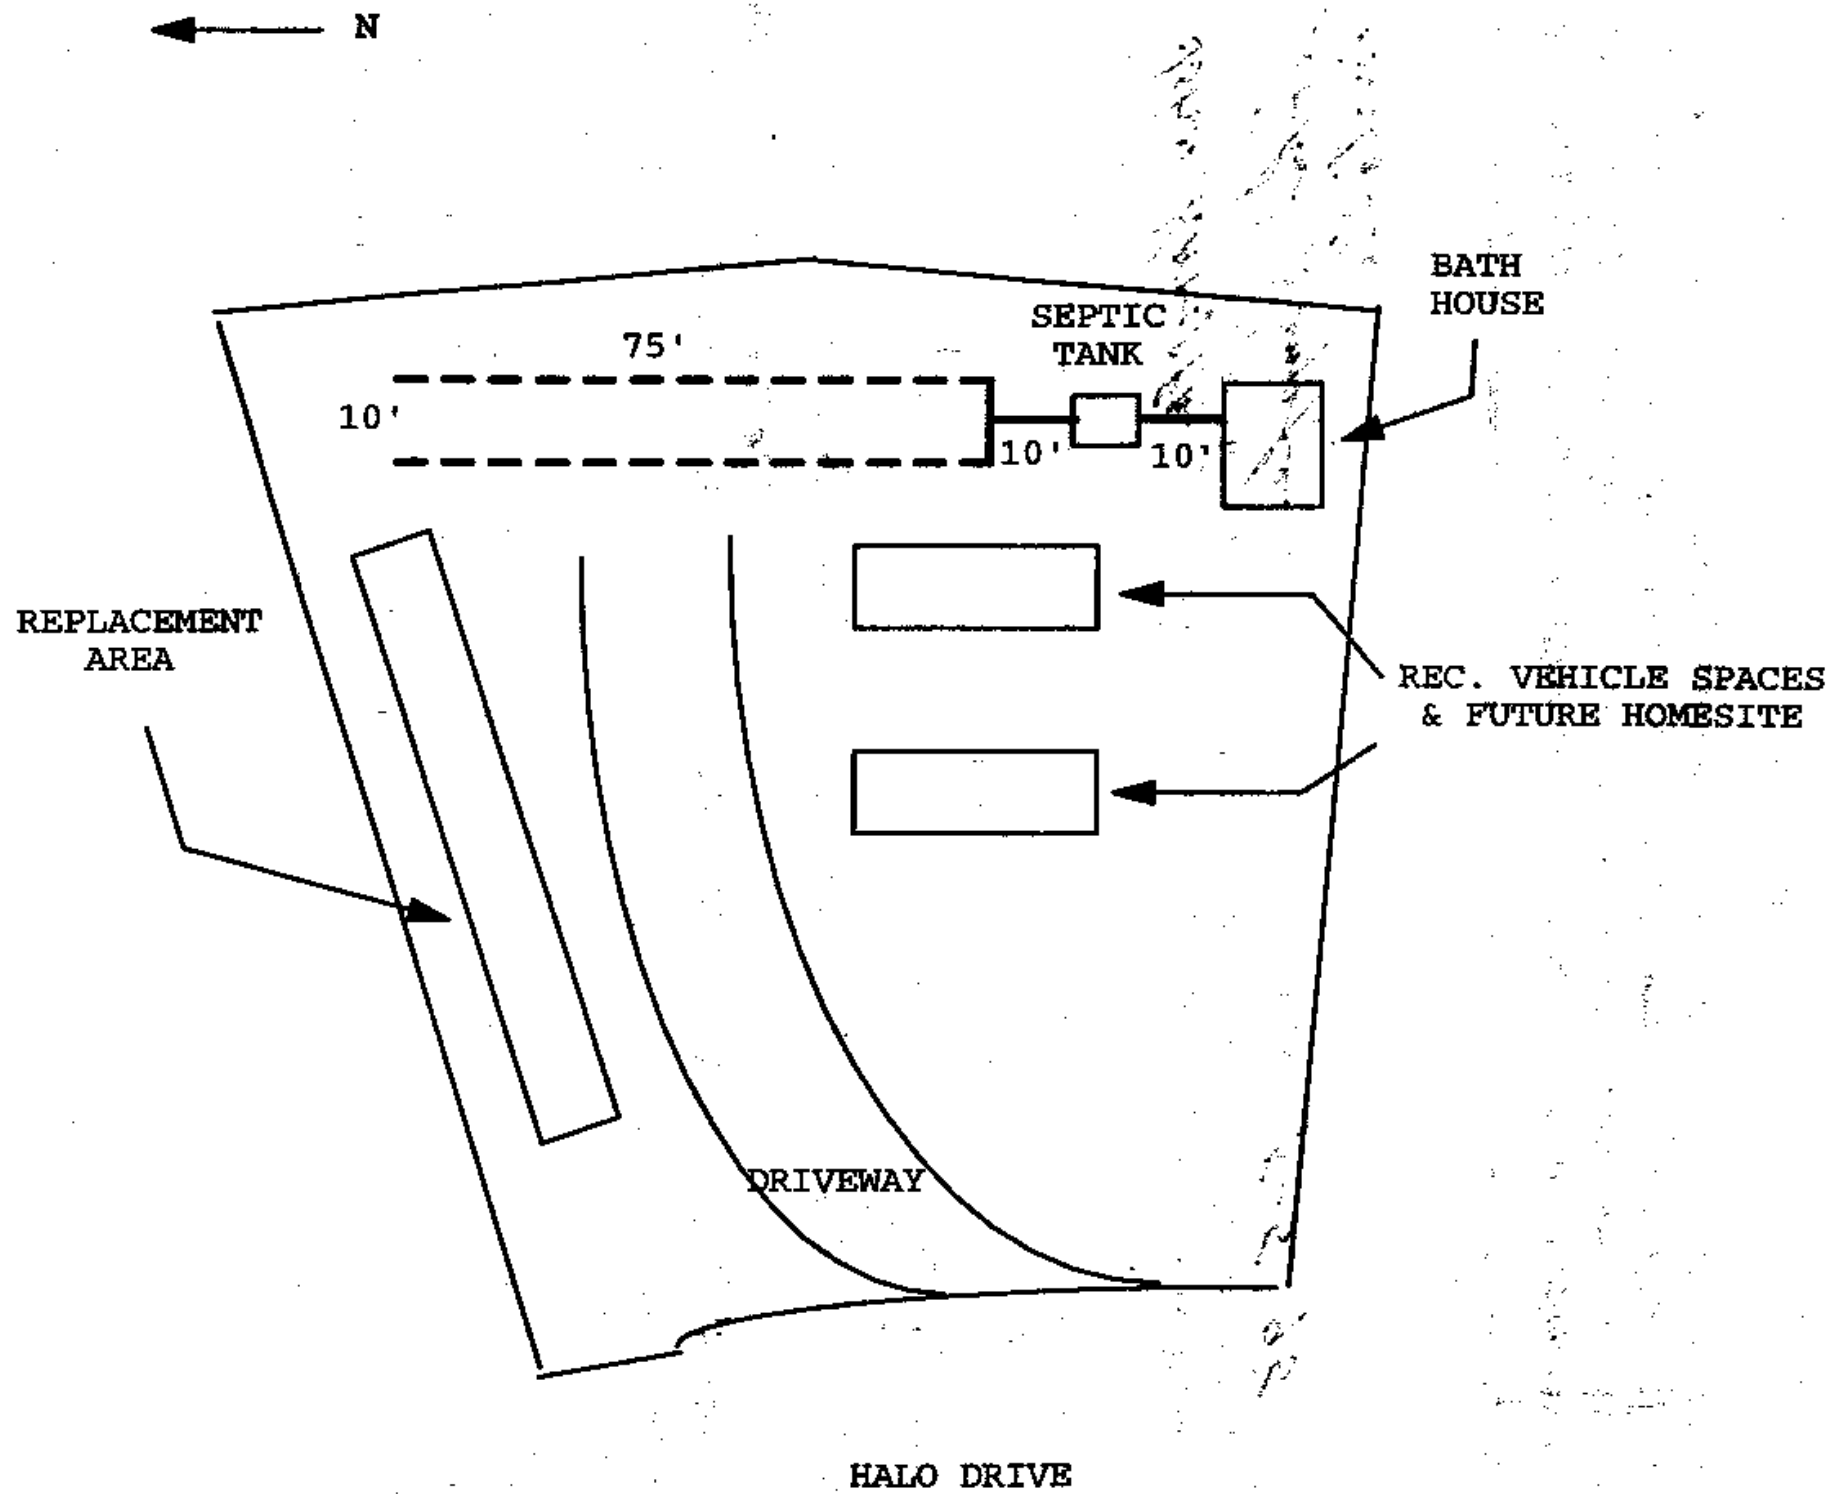
Issued By: Kirsten J. Lind, RS

Closure Statement:

I, John Kampfe, have inspected this system and found it to be in compliance with the conditions of the permit, and the Lincoln County Wastewater Treatment and Disposal Regulation.

Signed: John Kampfe *Date:* 5-5 95

Title: installer


N
BATH
HOUSE
SEPTIC
TANK
75'
10'
10'
10'
REPLACEMENT
AREA
REC. VEHICLE SPACES
& FUTURE HOMESITE
DRIVEWAY
HALO DRIVE