Issue Date: 7-21-00 Expiration Date: 7-21-01

Property Owner: PATRICIA ANDERSON

Address: [redacted]

Telephone: (Home) [redacted] (Work) _____

Installer: LEON GRAFF License No. 21

_____ New Installation _____ Existing System

_____ Repair _____ Replacement _____ Extension _____ Other

Describe: _____

Parcel Description:

Legal: Angel Island BL 3, L 16 SZ9 T29 R33

Address or Location: 407 Bethel Drive

Approved Design Criteria:

Bedrooms 3 Septic Tank Size: 1000 gallons Drainfield Size: _____ lineal feet

INSTALL SYSTEM AS PER APPROVED SITE PLAN (LOT LAYOUT) AND LINCOLN COUNTY WASTEWATER REGULATION #3.

Special Instructions: Construct drywell as per lot layout


Issued By: John Peterson RS

Closure Statement:

I, LEON E GRAFF have inspected this system and found it to be in compliance with the conditions of the permit, and the Lincoln County Wastewater Treatment and Disposal Regulation.

Signed: Leon Graff *Date:* July 27, 2000

Title: Installer

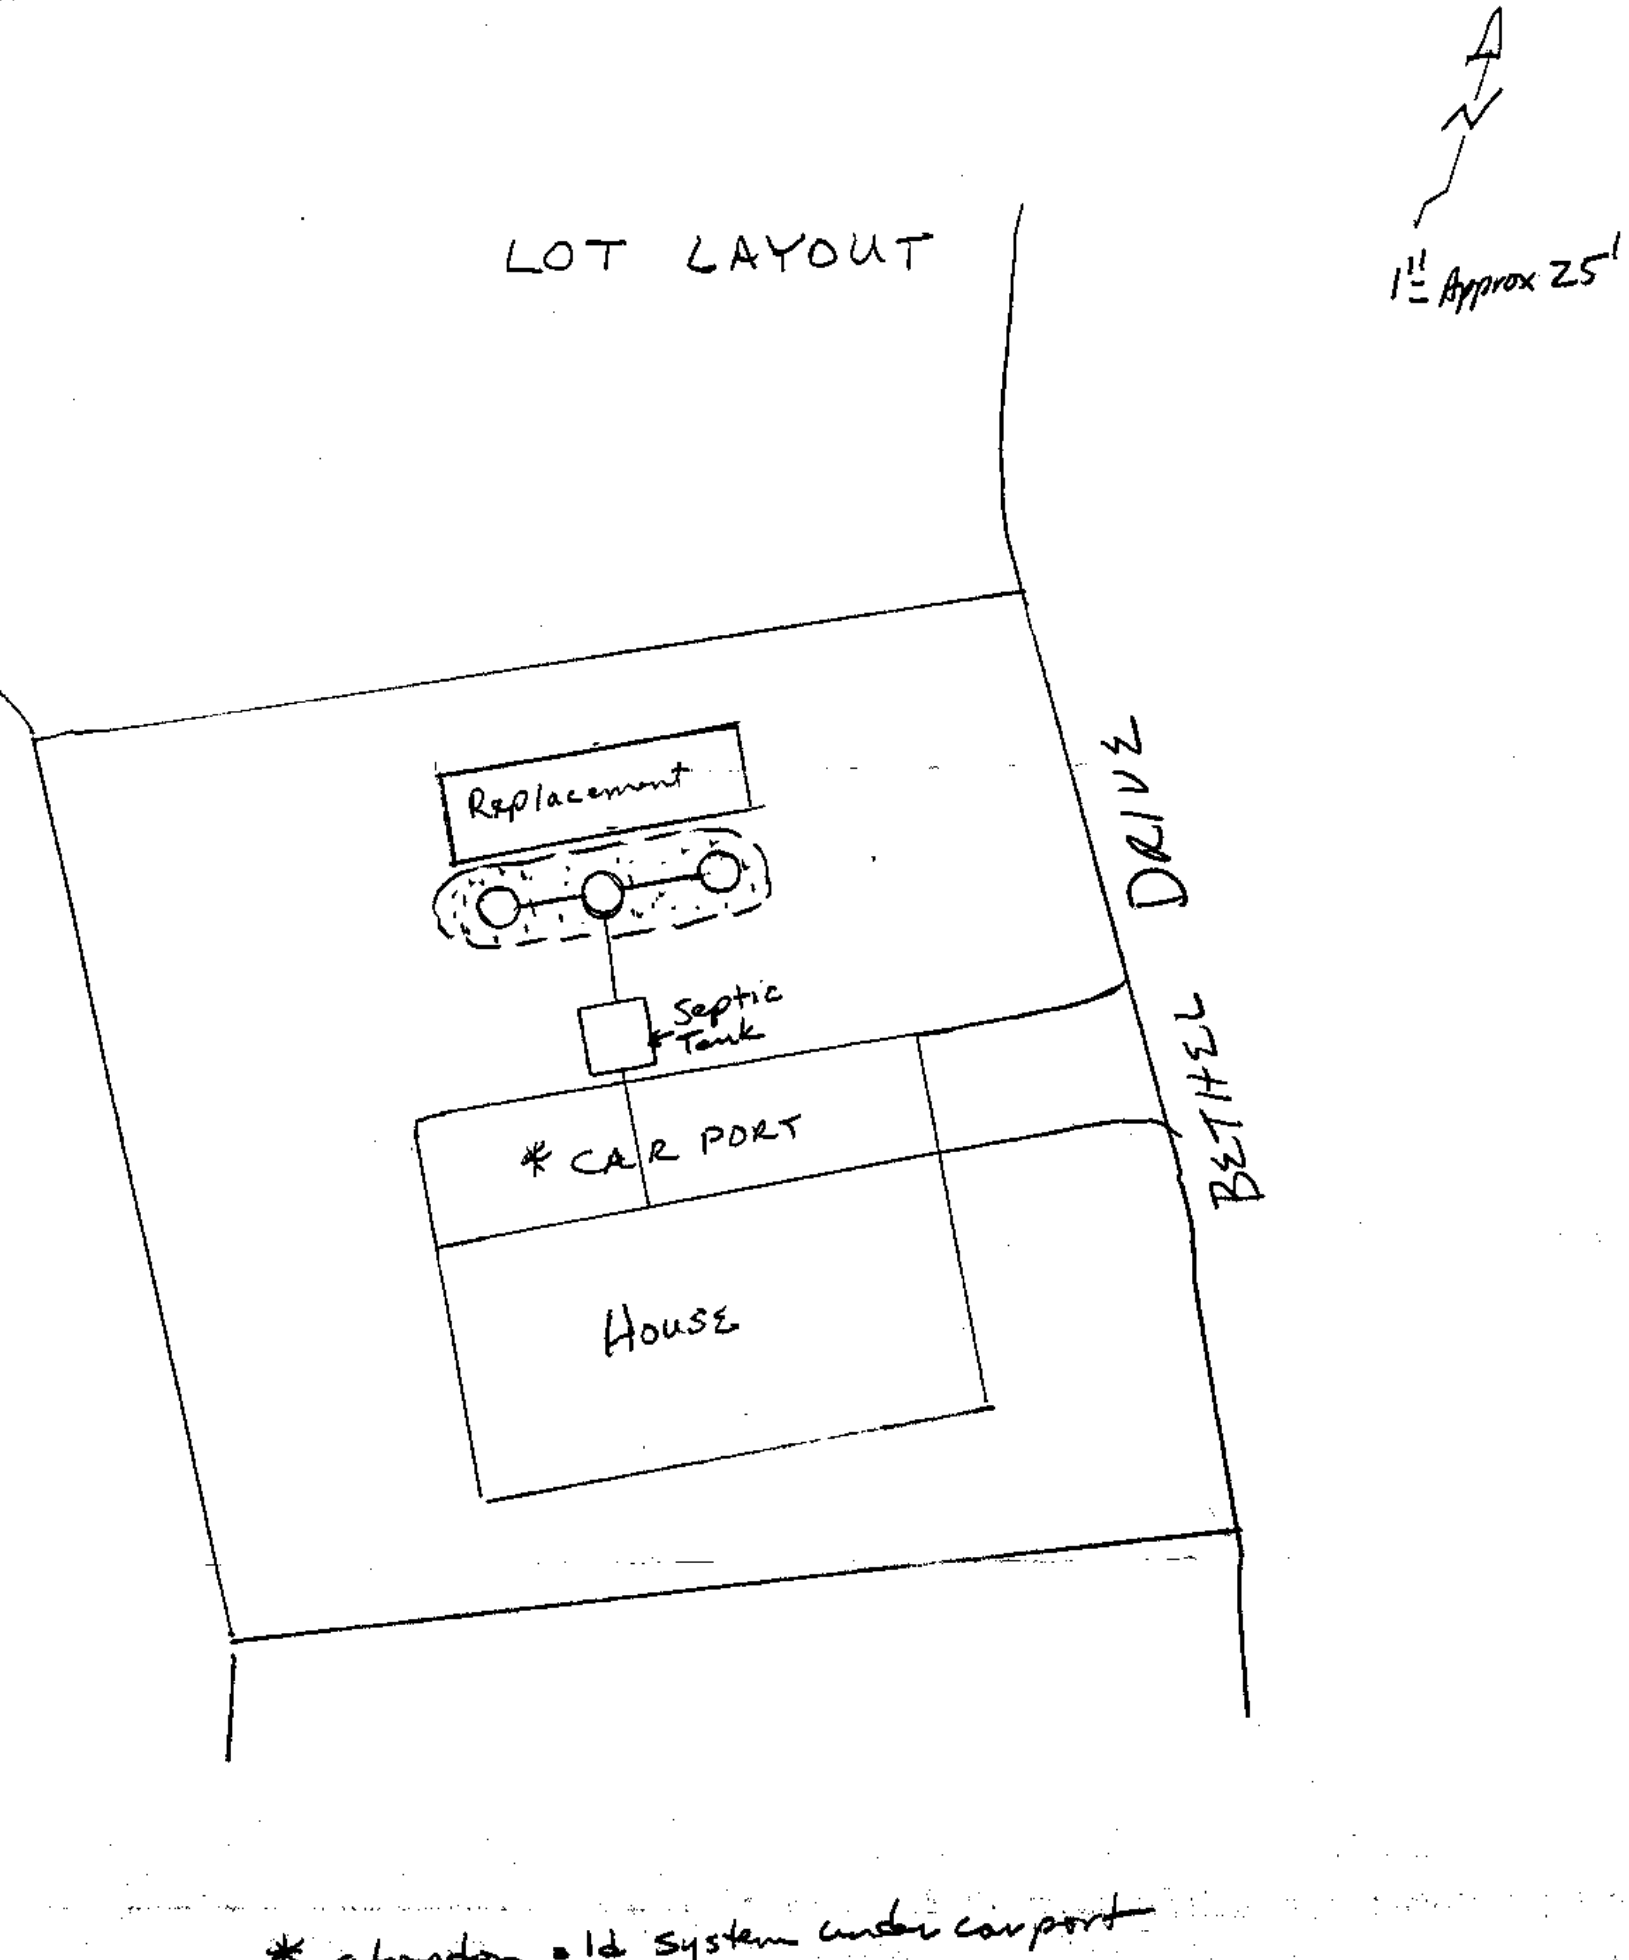

* abandon old system under carport