LINCOLN COUNTY
DEPARTMENT OF ENVIRONMENTAL HEALTH
WASTEWATER TREATMENT AND DISPOSAL SYSTEM PERMIT

Issue Date: 10/15/10 Expiration Date: 10/14/11

Property Owner: Scott Becker c/o:

Address: [redacted]

Telephone: (Home) (Work)

Installer: Kurt Croucher License No. 65

Proposed Work: (Check One) ☐ New Installation ☒ Existing System

☐ Repair ☒ Replacement ☐ Extension ☐ Other _____

Describe: Replace septic tank, install drainfield using infiltrators in approved replacement area

Parcel Description:

Legal: Libby Sky Ranch, Lot #1

Address or Location: 1325 Airstrip Rd

Approved Design Criteria:

Bedrooms: 3 Septic Tank Size: 1000 gallons Drainfield Size: 144 lineal feet

SYSTEM MUST INCLUDE INSTALLATION OF EFFLUENT FILTER AT SEPTIC TANK OUTLET !!

Special Instructions: INSTALL SYSTEM ACCORDING TO LAYOUT AND LINCOLN COUNTY WASTEWATER REGULATION #3. ANY DEVIATIONS FROM APPROVED PLAN MUST BE AUTHORIZED BY THE DEPARTMENT.

Issued By: *Kathi J. Hooper, R.S.*

Closure Statement:

I, _____, have inspected this system and found it to be in compliance with the conditions of the permit, and the Lincoln County Wastewater Treatment and Disposal Regulation.

Signed: _____ *Date:* _____

Title: _____

NOTICE: The Department must be notified at least 48 hours prior to backfilling the system. Any system not inspected by the Department or its designated representative prior to closure is an illegal installation in violation of Lincoln County Health Board Regulation No. 3. Illegal installations may result in fines and/or requirements to remove or reconstruct the system.

406-293-7781 x228

DISCLAIMER


This permit is not a guarantee by the Department that the system will function properly for a prescribed period of time.

DRAINFIELD A

LOCATIONS & SIZE
WATER LINES AS
OWNER and/or her
TO THE best of

GORDON E. SO
FEB. 28, 1990

A SUBDIVISION IN THE COUNTY OF LINCOLN, MONTANA LOCATED IN GOV'T. LOT 4, SECTION 2, T 30 N, R 31 W, PRINCIPAL MERIDIAN MONTANA

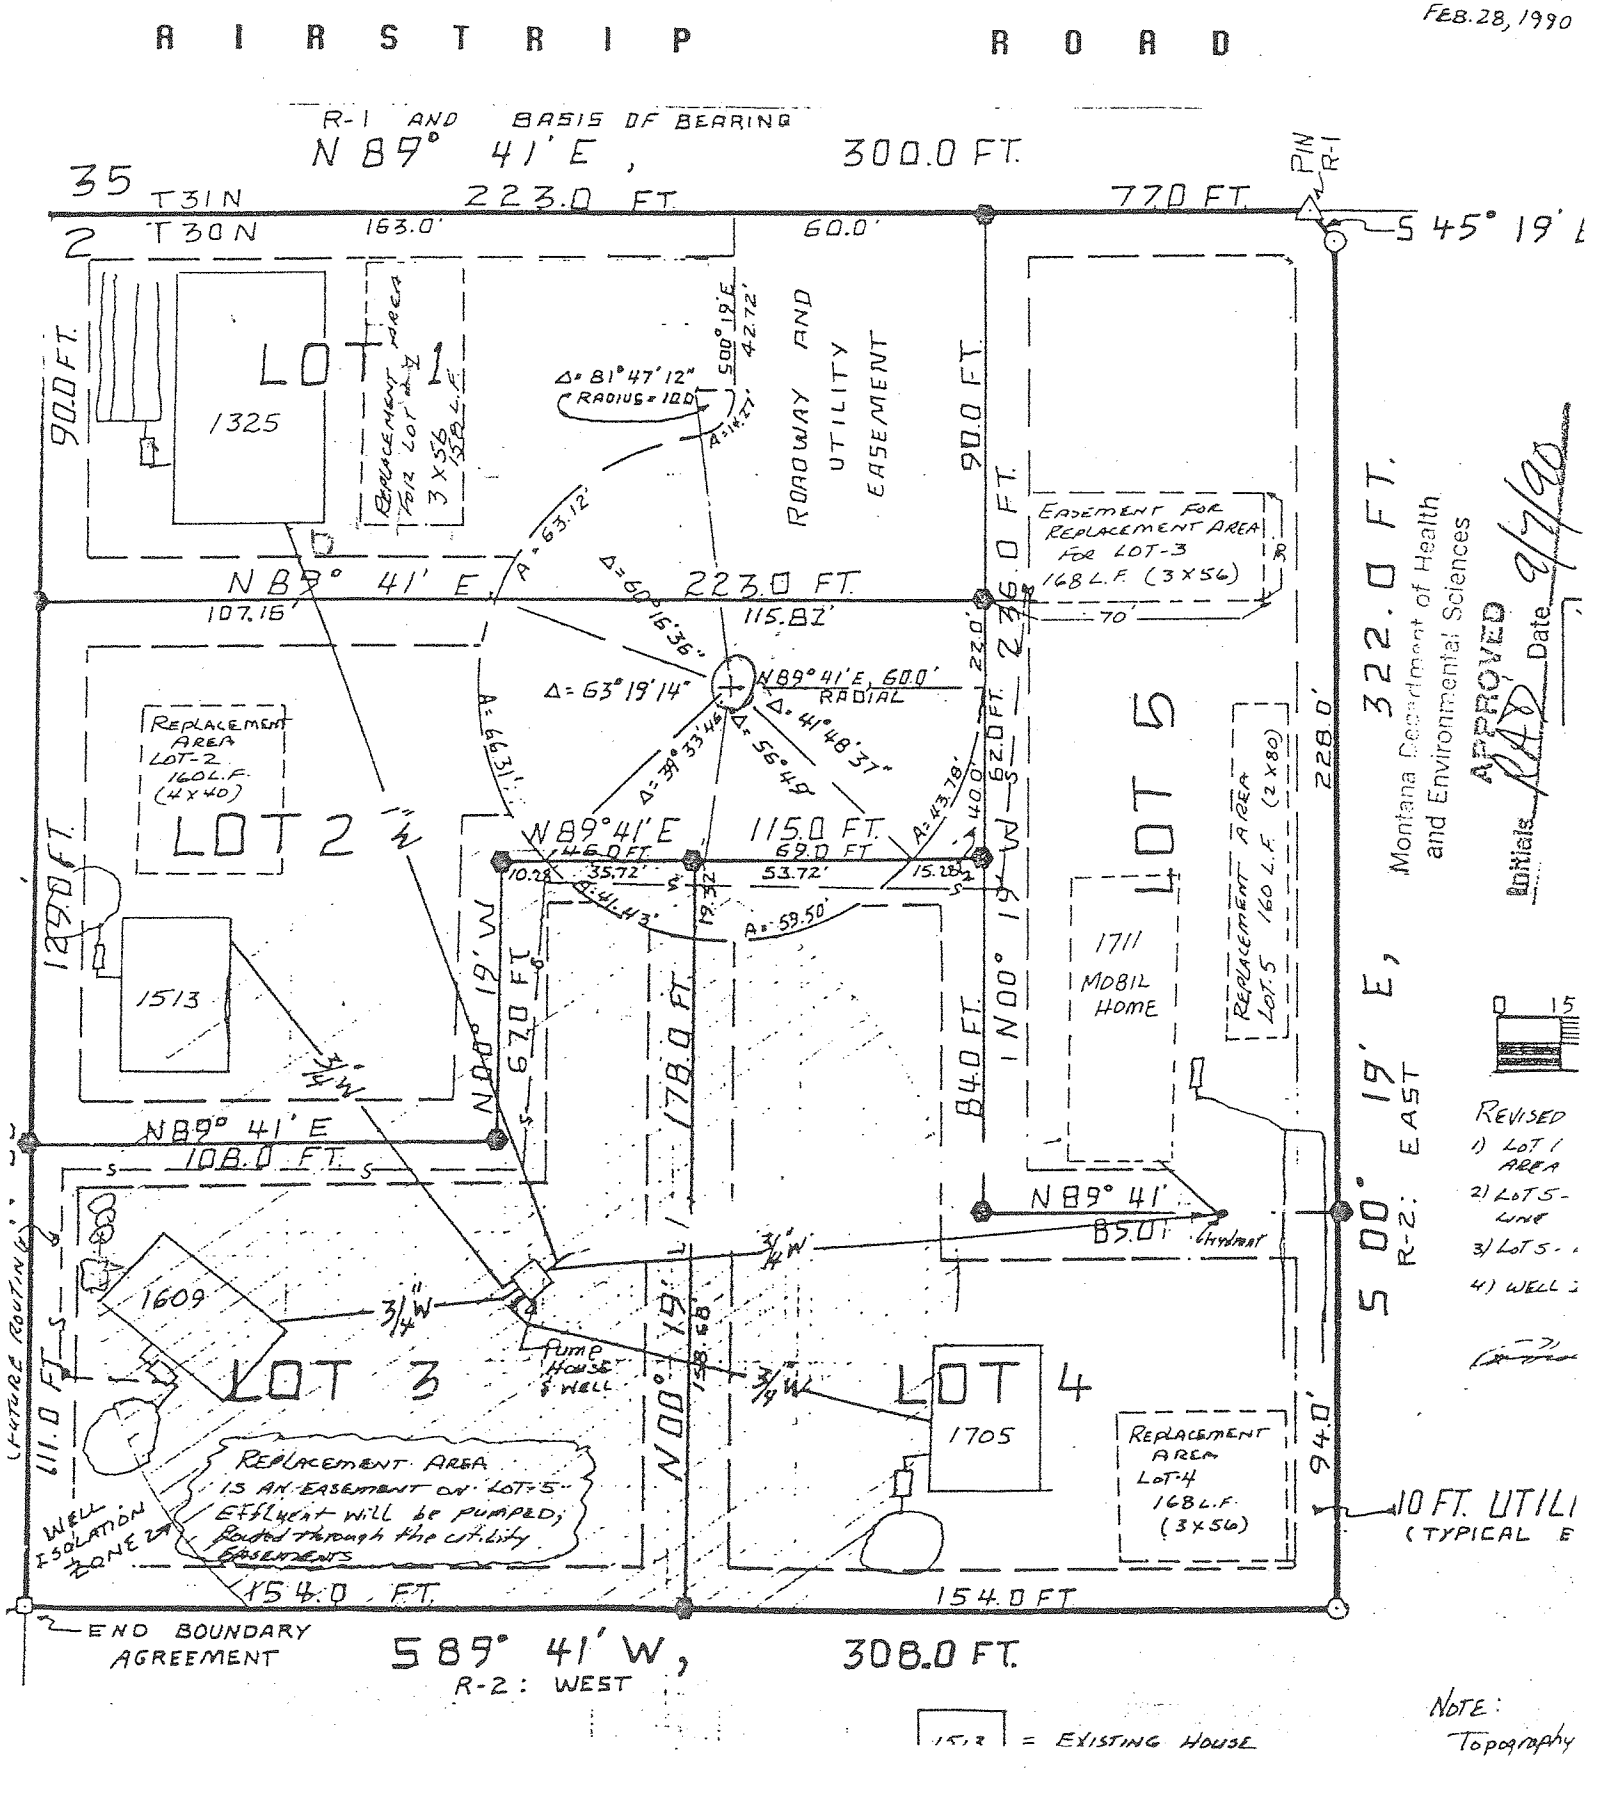

Montana Department of Health and Environmental Sciences
APPROVED
Date 9/7/90
Initials DAD

REVISED
1) LOT 1 AREA
2) LOT 5 - LINE
3) LOT 5 -
4) WELL

NOTE:
Topography