PERMIT

Issue Date: 6-29-98 Expiration Date: 6-29-98

Property Owner: RAYMOND AND SANDRA BYRNE

Address: [redacted]

Telephone: (Home) [redacted] (Work) _____

Installer: Self License No. _____

✓ New Installation _____ Existing System

_____ Repair _____ Replacement _____ Extension _____ Other

Describe: _____

Parcel Description:

Legal: ANGEL ISLAND BLOCK 3, LOT 7 SW S20 T29R33

Address or Location: BETHEL DRIVE

Approved Design Criteria:

Bedrooms 2 Septic Tank Size: 1000 gallons Drainfield Size: 150 lineal feet

INSTALL SYSTEM AS PER APPROVED SITE PLAN (LOT LAYOUT) AND LINCOLN COUNTY WASTEWATER REGULATION #3.

Special Instructions: _____

Issued By: John W Peterson, RS

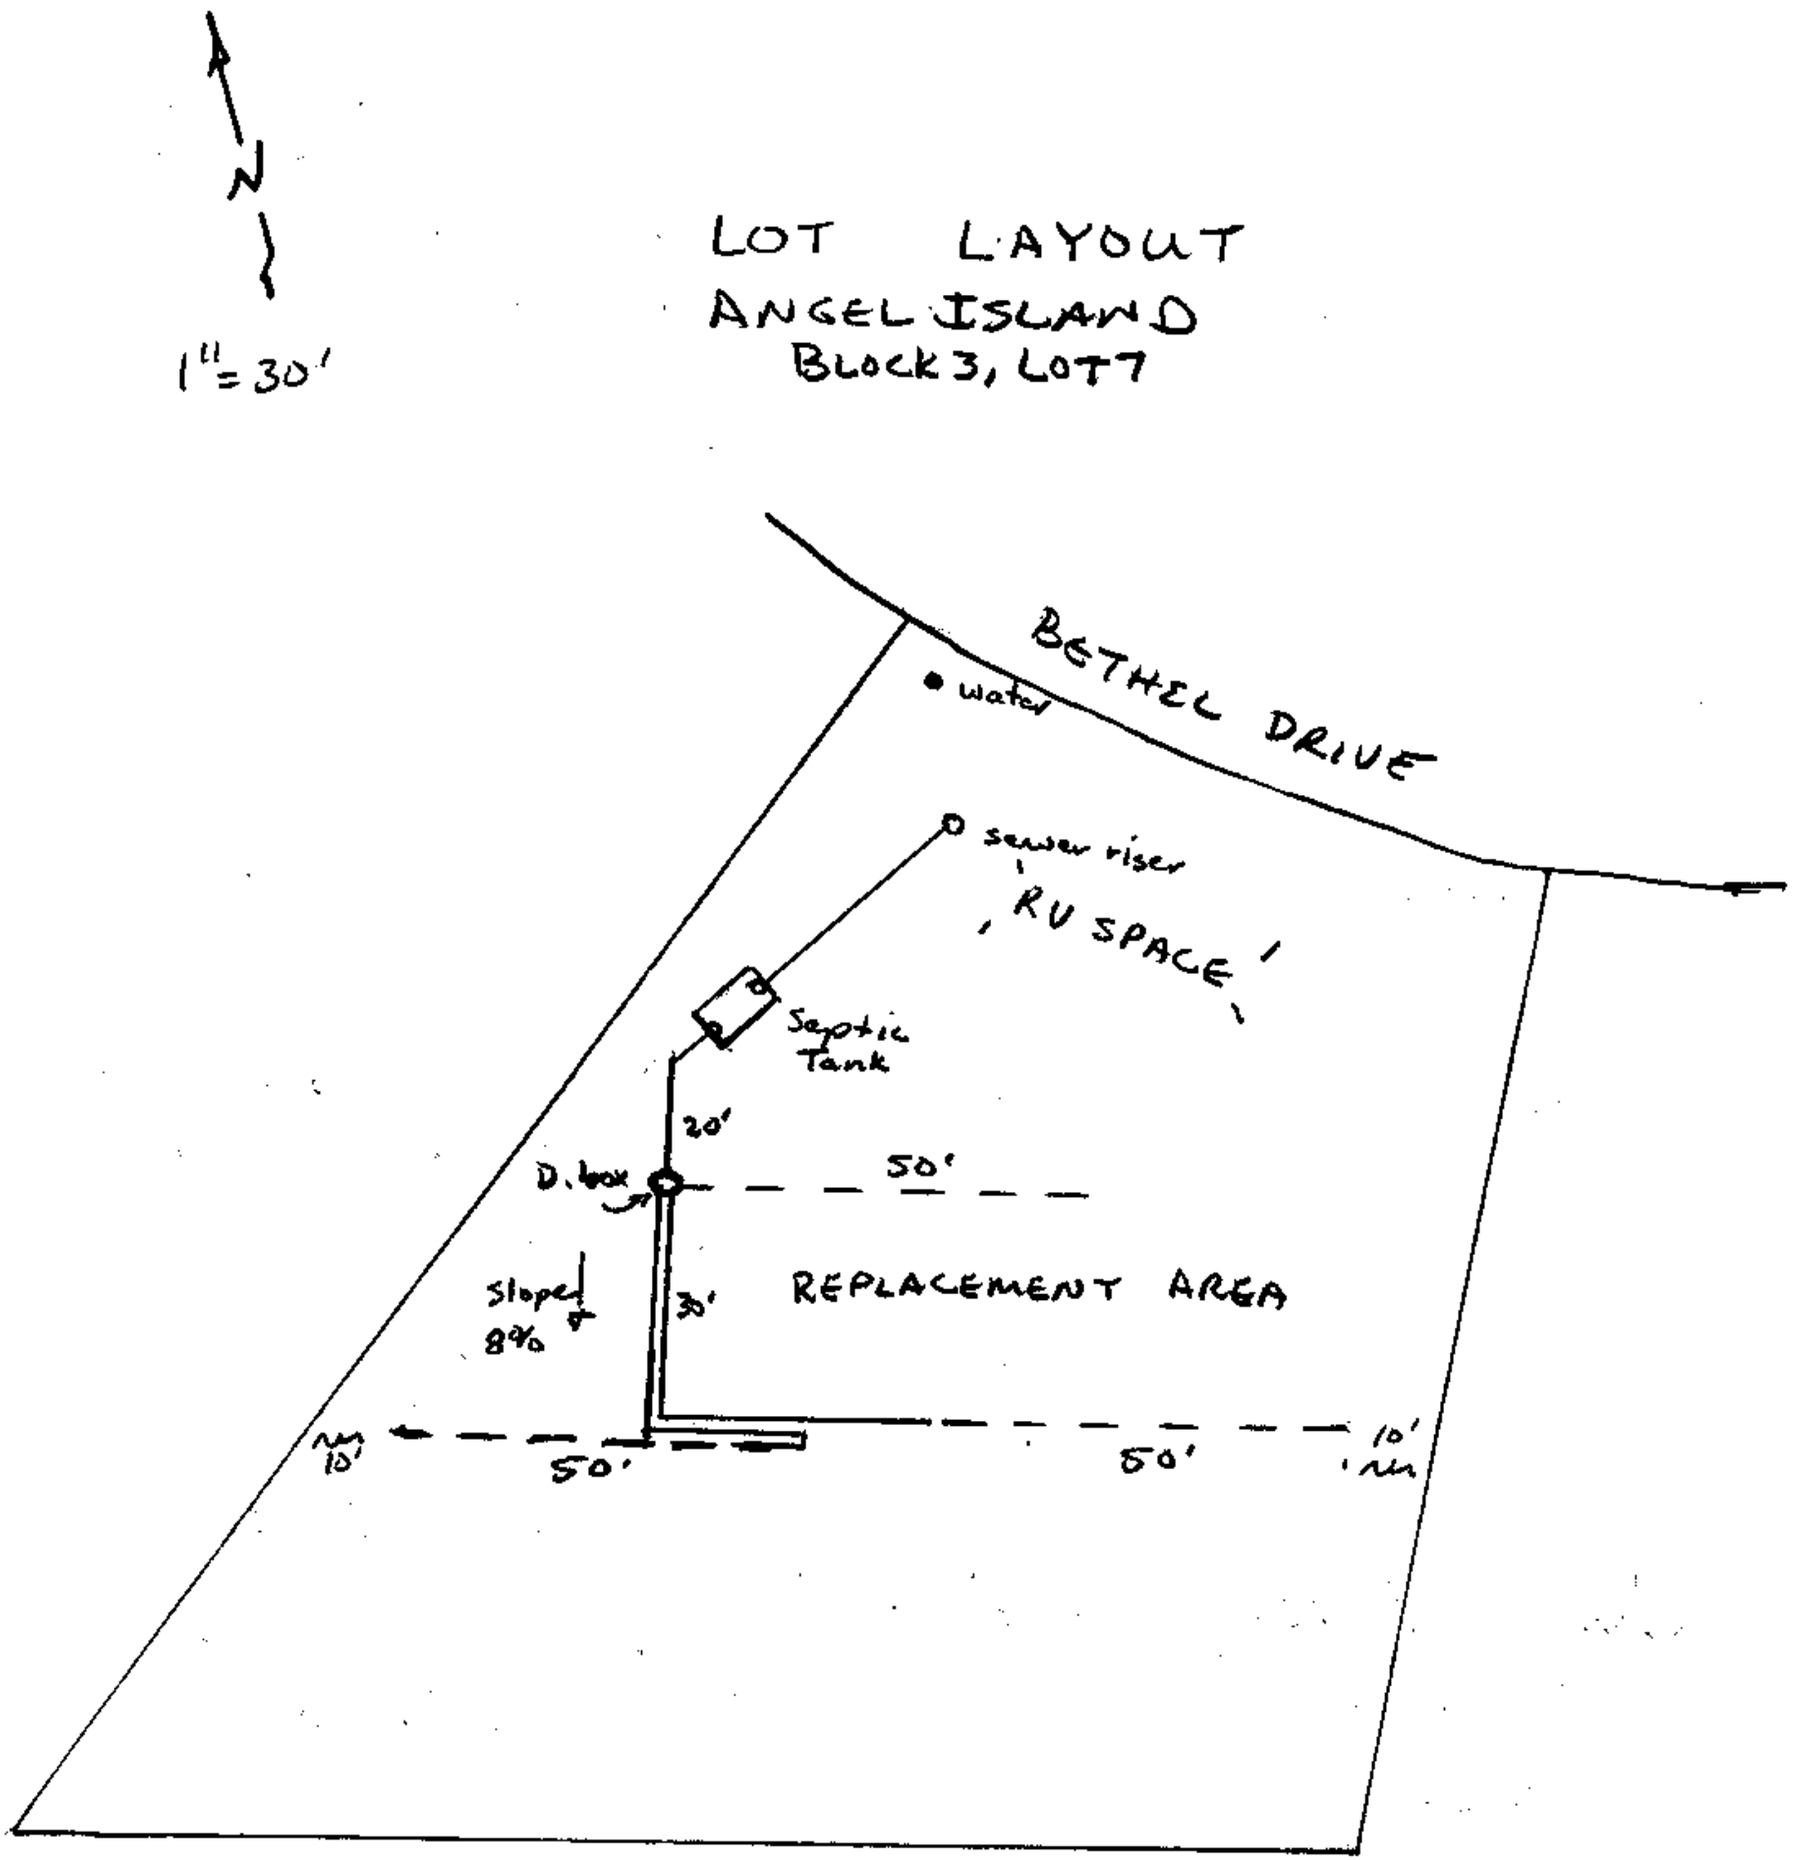
(Photos i discussion)

Closure Statement:

I, JOHN W PETERSON, have ~~inspected~~ evaluated this system and found it to be in compliance with the conditions of the permit, and the Lincoln County Wastewater Treatment and Disposal Regulation.

Signed: John Peterson *Date:* 8/3/98

Title: R.S.


N
1" = 30'
LOT LAYOUT
ANGEL ISLAND
BLOCK 3, LOT 7
BETHEL DRIVE
water
sewer riser
RV SPACE
Septic Tank
20'
D. box
50'
Sloped 8%
30'
REPLACEMENT AREA
10' min
50'
50'
10' min