PERMIT

Issue Date: 6-1-93 Permit No. _____

Property Owner: Tim Cary c/o: _____

Address: [redacted]

Telephone: (Home) [redacted] (Work) [redacted]

Installer: Self License No. _____

X New Installation ____ Existing System

____ Repair ____ Replacement ____ Extension ____ Other

Describe: _____

Parcel Description:

Legal: Angel Island Block 1, Lot 7

Address or Location: Bull Lake

Approved Design Criteria:

Septic Tank Size: 1000 gallons Drainfield Size: 140 lineal feet

Special Instructions: Construct System as per lot layout and Lincoln Co. Septic System Regulation #3

Approved Site plan (Lot Layout) Attached

Issued By: John Peterson, RS


Closure Statement:

I, _____, have inspected this system and found it to be in compliance with the conditions of the permit, and the Lincoln County Wastewater Treatment and Disposal Regulation.

Signed: _____ *Date:* _____

Title: _____

LOT LAYOUT

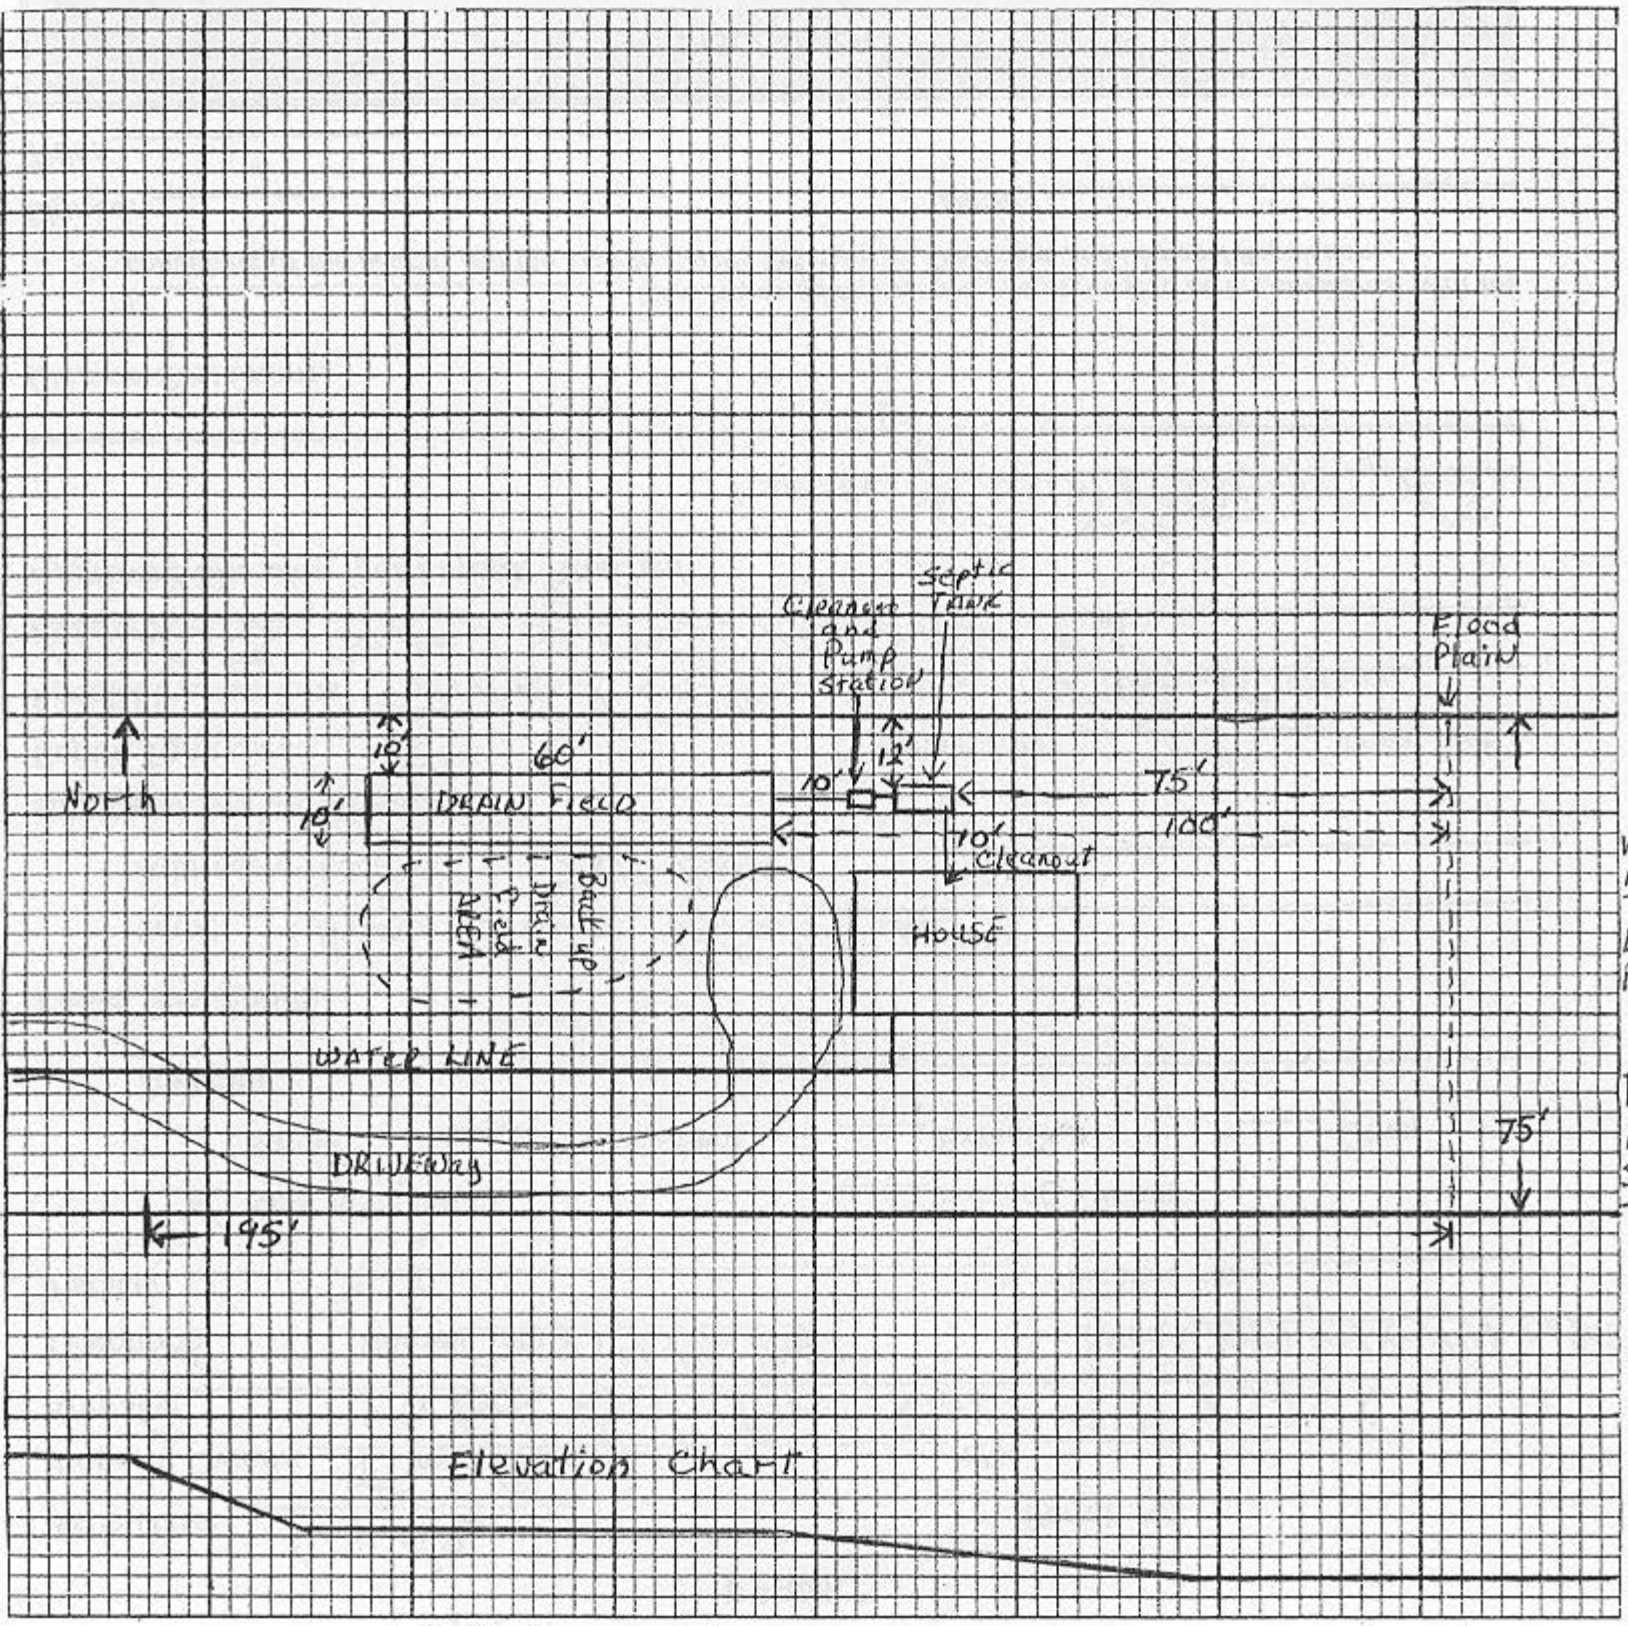

3 feet per graph square