LINCOLN COUNTY HEALTH DEPARTMENT
ENVIRONMENTAL HEALTH
WASTEWATER TREATMENT AND DISPOSAL SYSTEM PERMIT

Permit #24-8163

Issue Date: 12/5/2024 Expiration Date: 12/4/2025

Property Owner: Jason Clark

Mailing Address: [redacted]

Installer: Marty Goucher License #: 196

Approved Work: (Check One) ☐ New Installation ☒ Existing System

☒ Replace Drainfield ☒ Replace Tank ☐ Extension

Describe: Installation of replacement pressure dosed system for 3 Bedroom House.

Parcel Description:

Legal: TERRACE VIEW 1ST ADDN, S02, T29 N, R31 W, ACRES 5.07, LOT 23 IRR PLAT 997

Property Address: 882 Terrace View Rd., Libby, MT 59923 Assessment Code: 8163

DEQ COSA: E.Q.# 27-82-S48-550 Date: 01/18/82

Approved Design Criteria: Installation of replacement pressure dosed system for 3 Bedroom House with 3 Laterals @ 75' with reduction for chambers.

# of Bedrooms: 3 Septic Tank Size: 1000/500 gallons Trench Width: 36"

# of Laterals: 3 Length of Laterals: 75' Trench Depth: 24"-36"

SYSTEM MUST INCLUDE INSTALLATION OF EFFLUENT FILTER AT SEPTIC TANK OUTLET!!

Special Instructions: Install system according to the COSA, lot layout, the Lincoln County Wastewater Treatment and Disposal Regulation, and Circular DEQ-4. Reduction given for chambers. It is the installer's responsibility to ensure that all required horizontal setbacks are met. CHANGES MUST BE PRE-AUTHORIZED BY THE DEPARTMENT.

Issued By: Robin Blumberg, RS

NOTICE: The Department must be notified at least 3 business days (72 hours) prior to backfilling the system. Call 406-283-2442. Any system not inspected by the Department or its designated representative prior to closure is an illegal installation in violation of Lincoln County Health Board Regulation Ch. 3. Illegal installations may result in fines and/or requirements to remove or reconstruct the system.

Closure Statement:

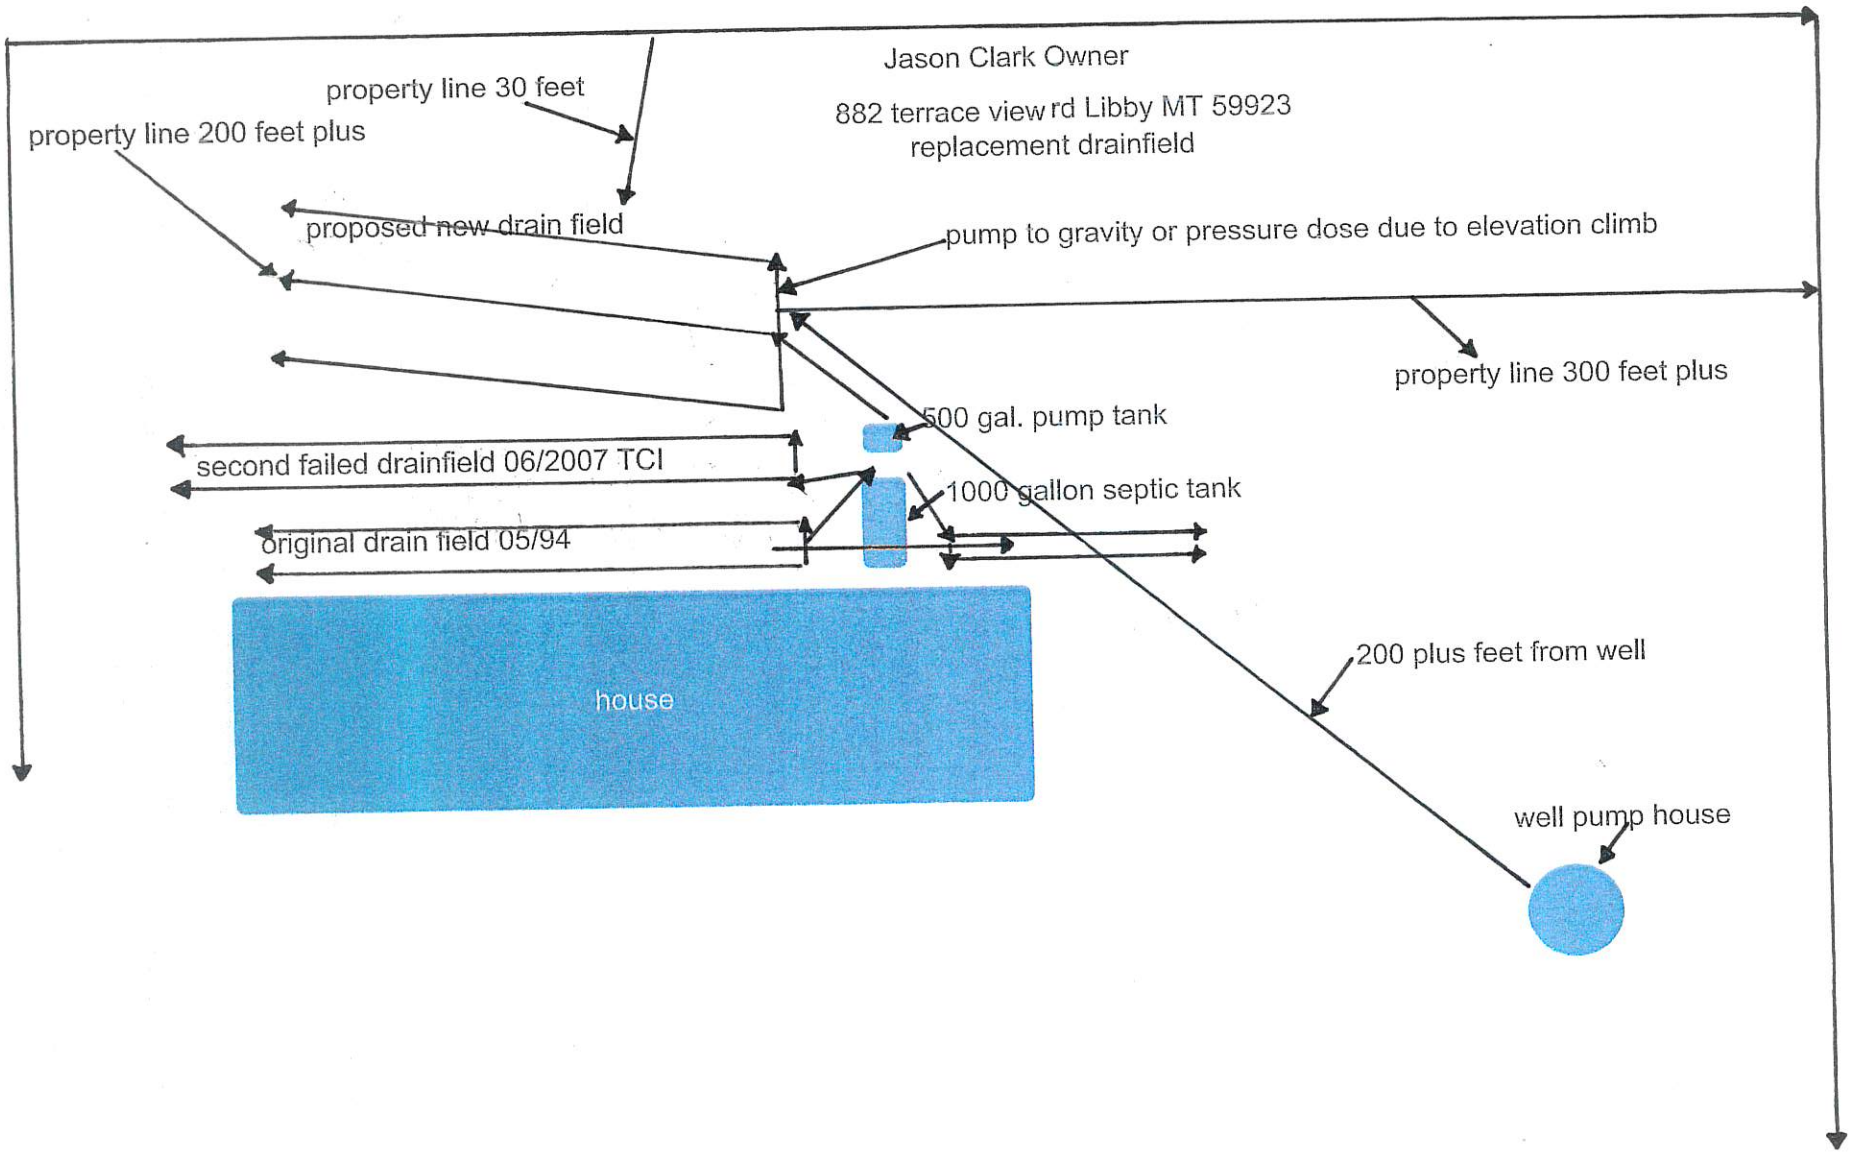
This system is in compliance with the approved design criteria and Lincoln County's Wastewater Treatment and Disposal Regulation.

Signed: _____ *Date:* _____

This permit is not finalized until the system is inspected and the closure statement is signed.

This permit is not a guarantee that the system will function properly for a prescribed period of time.

SV


Jason Clark Owner
882 terrace view rd Libby MT 59923
replacement drainfield
property line 30 feet
property line 200 feet plus
proposed new drain field
pump to gravity or pressure dose due to elevation climb
property line 300 feet plus
500 gal. pump tank
second failed drainfield 06/2007 TCI
1000 gallon septic tank
original drain field 05/94
house
200 plus feet from well
well pump house