LINCOLN COUNTY
DEPARTMENT OF ENVIRONMENTAL HEALTH
WASTEWATER TREATMENT AND DISPOSAL SYSTEM PERMIT

Issue Date: 09/22/2020

Expiration Date: 09/22/2021

Property Owner: James & Janell Dodge

c/o:

Address: [redacted]

Telephone: [redacted]

(Work)

Installer:

License No. 99

___ New Installation ___XX___ Existing System

____ Repair ___XX___ Replacement ____ Extension ____ Other

Describe: Absorption bed with drain rock & perf pipe 11'X35'

Parcel Description:

Legal: ANGEL ISLAND, S29, T29 N, R33 W, BLOCK 003, Lot 15

Address or Location: 441 Bethel Dr Troy, MT 59935

Geo/Assessors code: 0000006015

Approved Design Criteria:

Bedrooms 2 Septic Tank Size: 1000 gallons Drainfield Size: 187 Lineal Feet

SYSTEM MUST INCLUDE INSTALLATION OF EFFLUENT FILTER AT SEPTIC TANK OUTLET !!

Special Instructions: INSTALL SYSTEM ACCORDING TO LAYOUT, DEQ-4 AND LINCOLN COUNTY WASTEWATER REGULATION #3. ANY DEVIATIONS FROM APPROVED PLAN MUST BE AUTHORIZED BY THE DEPARTMENT.

Issued By: *Jake Mertes, R.S.*

Closure Statement:

I, _____, have inspected this system and found it to be in compliance with the conditions of the permit, and the Lincoln County Wastewater Treatment and Disposal Regulation.

Signed: _____ *Date:* _____

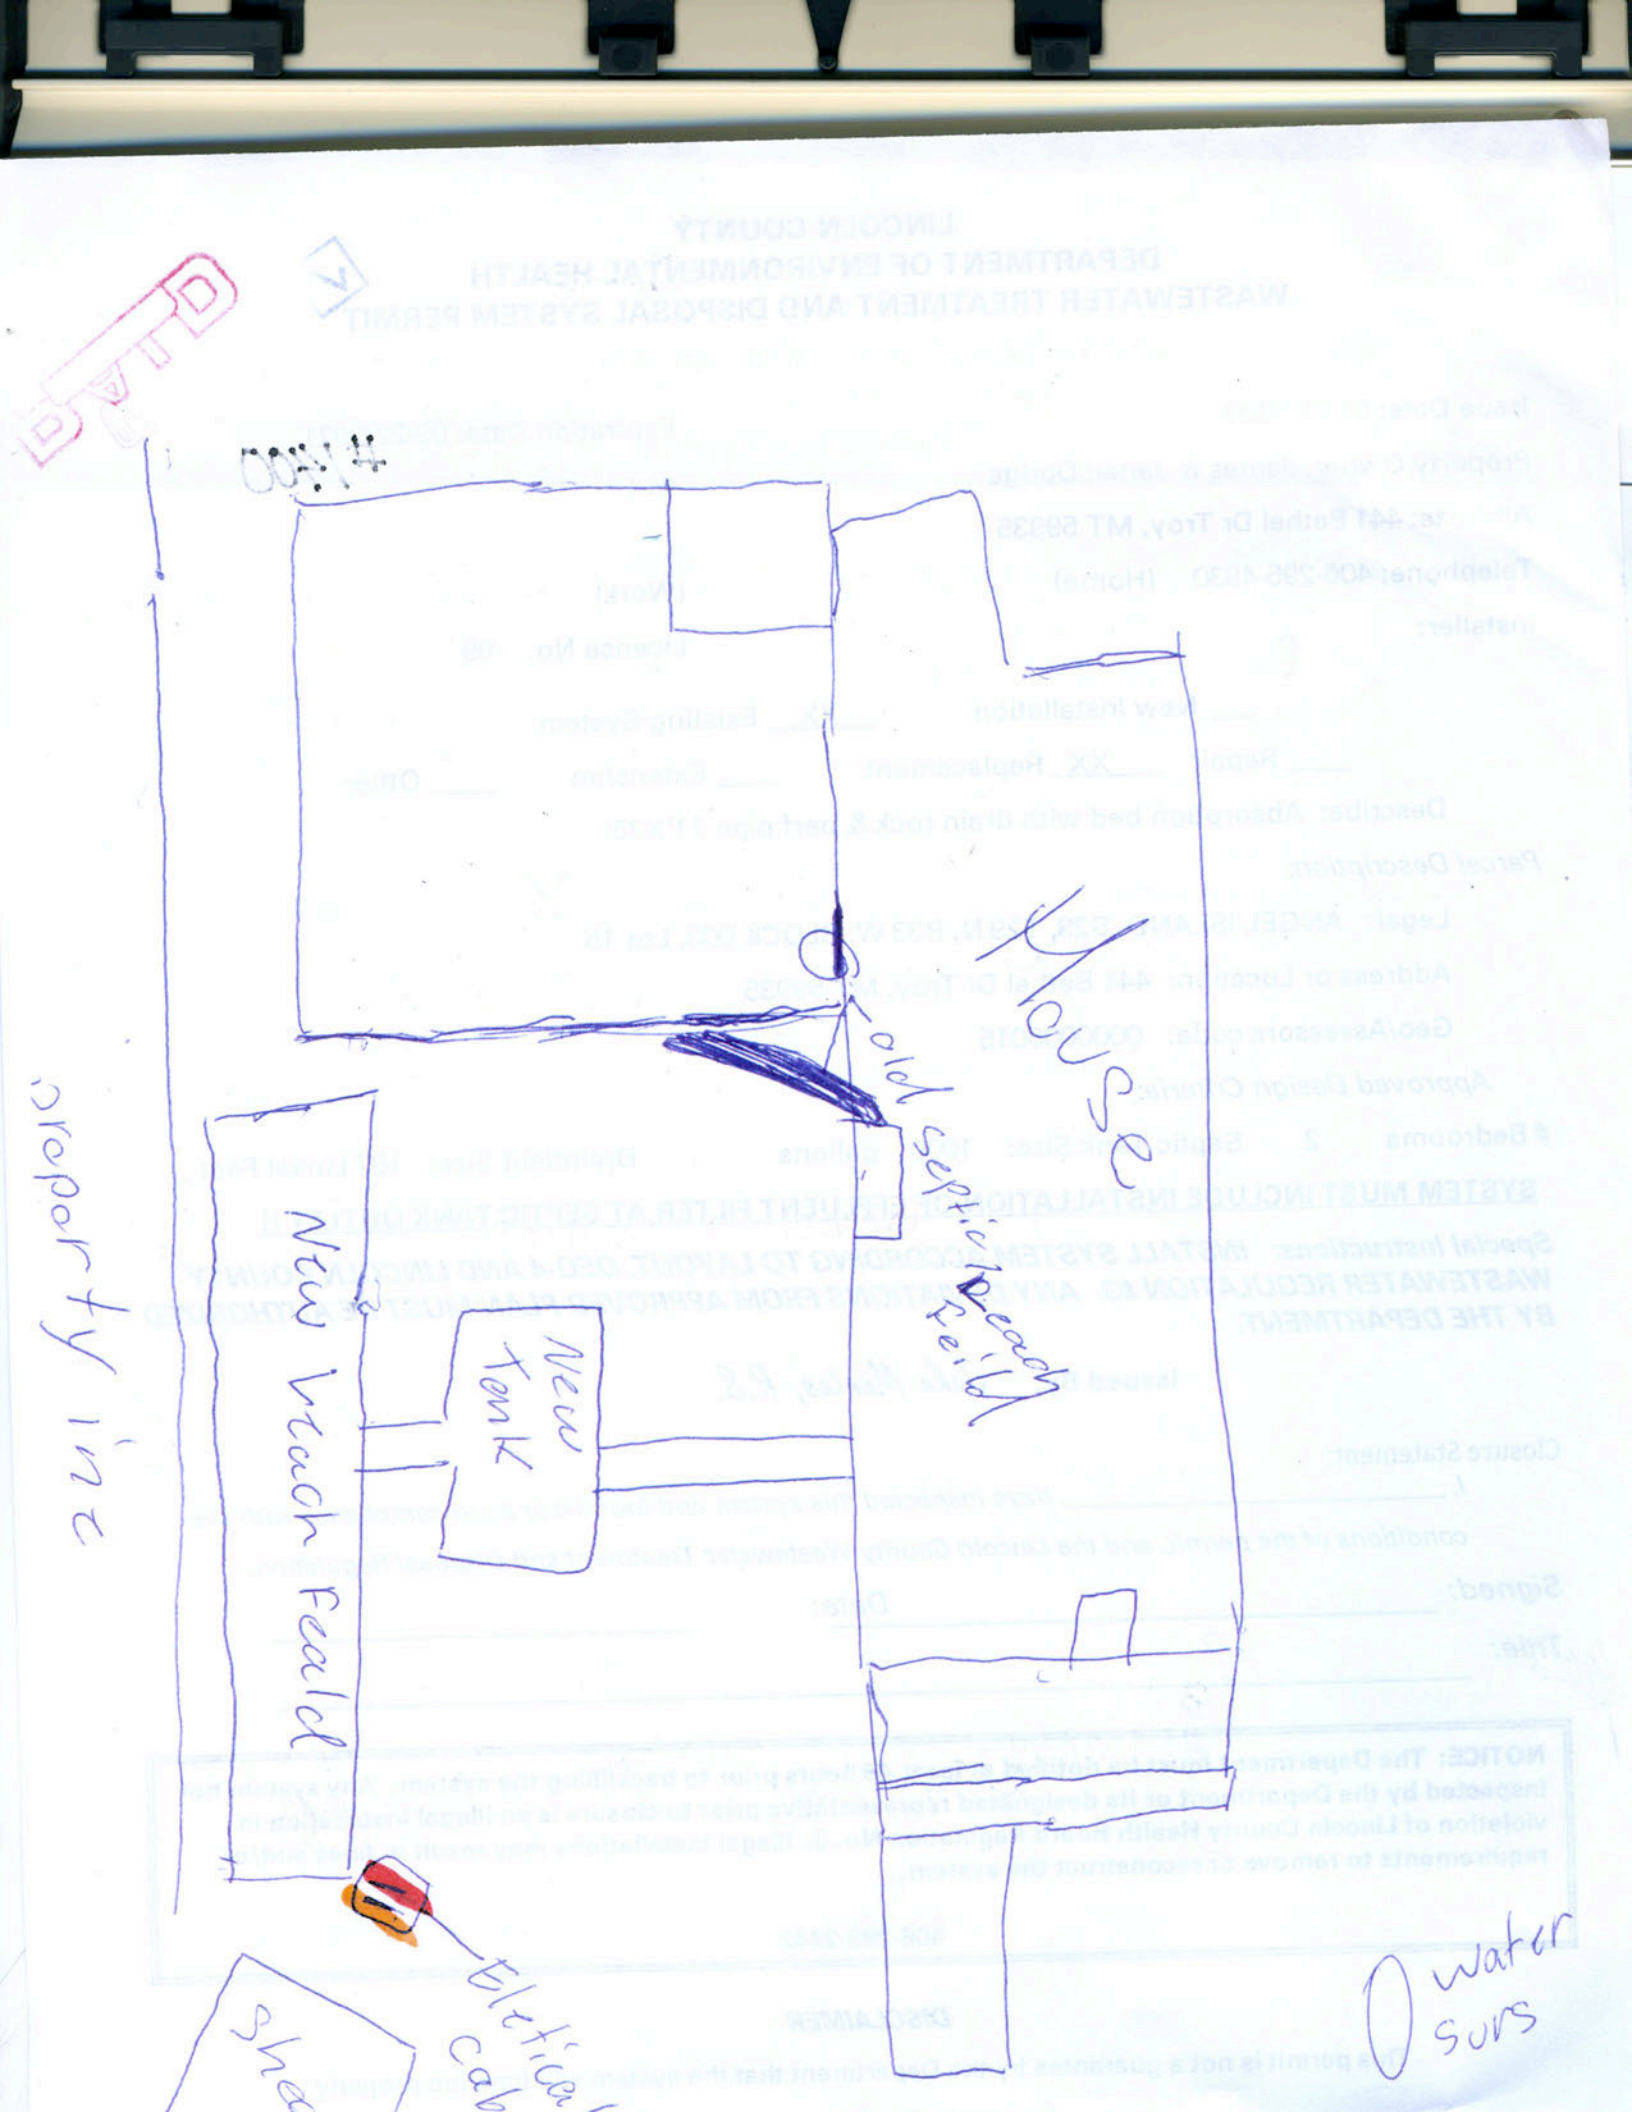
Title: _____

NOTICE: The Department must be notified at least 48 hours prior to backfilling the system. Any system not inspected by the Department or its designated representative prior to closure is an illegal installation in violation of Lincoln County Health Board Regulation No. 3. Illegal installations may result in fines and/or requirements to remove or reconstruct the system.

406-283-2442

DISCLAIMER

This permit is not a guarantee by the Department that the system will function properly for a prescribed period of time.


House
old septic beach Field
New Tank
New Leach Feald
property line
Electrical cable
water surs