LINCOLN COUNTY HEALTH DEPARTMENT 24-14138
ENVIRONMENTAL HEALTH
WASTEWATER TREATMENT AND DISPOSAL SYSTEM PERMIT

Issue Date: 08/28/2024 Expiration Date: 08/27/2025

Property Owner: Andrew and Rebecca Dupre

Mailing Address: [redacted]

Installer: Patriot Property Services License #: 196

Approved Work: (Check One) ☐ New Installation ☒ Existing System

☒ Replace Drainfield ☐ Replace Tank ☐ Extension

Describe: Installation of replacement gravity system for 3 Bedroom House.

Parcel Description:

Legal: THE RIVER RUNS THRU IT, S32, T31 N, R30 W, LOT 10, ACRES 1, PM 4996

Property Address: 179 River Run Ln., Libby, MT 59923 Assessment Code: 14138

DEQ COSA: EQ# 27-93-L2-82020J Date: 11/17/93

Approved Design Criteria: Installation of replacement gravity system for 3 Bedroom House with 4 Laterals @ 65′ with reduction for chambers.

# of Bedrooms: 3 Septic Tank Size: 1000 gallons Trench Width: 24″

# of Laterals: 4 Length of Laterals: 65′ Trench Depth: 24″-36″

SYSTEM MUST INCLUDE INSTALLATION OF EFFLUENT FILTER AT SEPTIC TANK OUTLET!!

Special Instructions: Install system according to the COSA, lot layout, the Lincoln County Wastewater Treatment and Disposal Regulation, and Circular DEQ-4. Reduction given for chambers. It is the installer's responsibility to ensure that all required horizontal setbacks are met. CHANGES MUST BE PRE-AUTHORIZED BY THE DEPARTMENT.

Issued By: *Robin Blumberg, R.S.*

NOTICE: The Department must be notified at least 3 business days (72 hours) prior to backfilling the system. Call 406-283-2442. Any system not inspected by the Department or its designated representative prior to closure is an illegal installation in violation of Lincoln County Health Board Regulation Ch. 3. Illegal installations may result in fines and/or requirements to remove or reconstruct the system.

Closure Statement:

This system is in compliance with the approved design criteria and Lincoln County's Wastewater Treatment and Disposal Regulation.

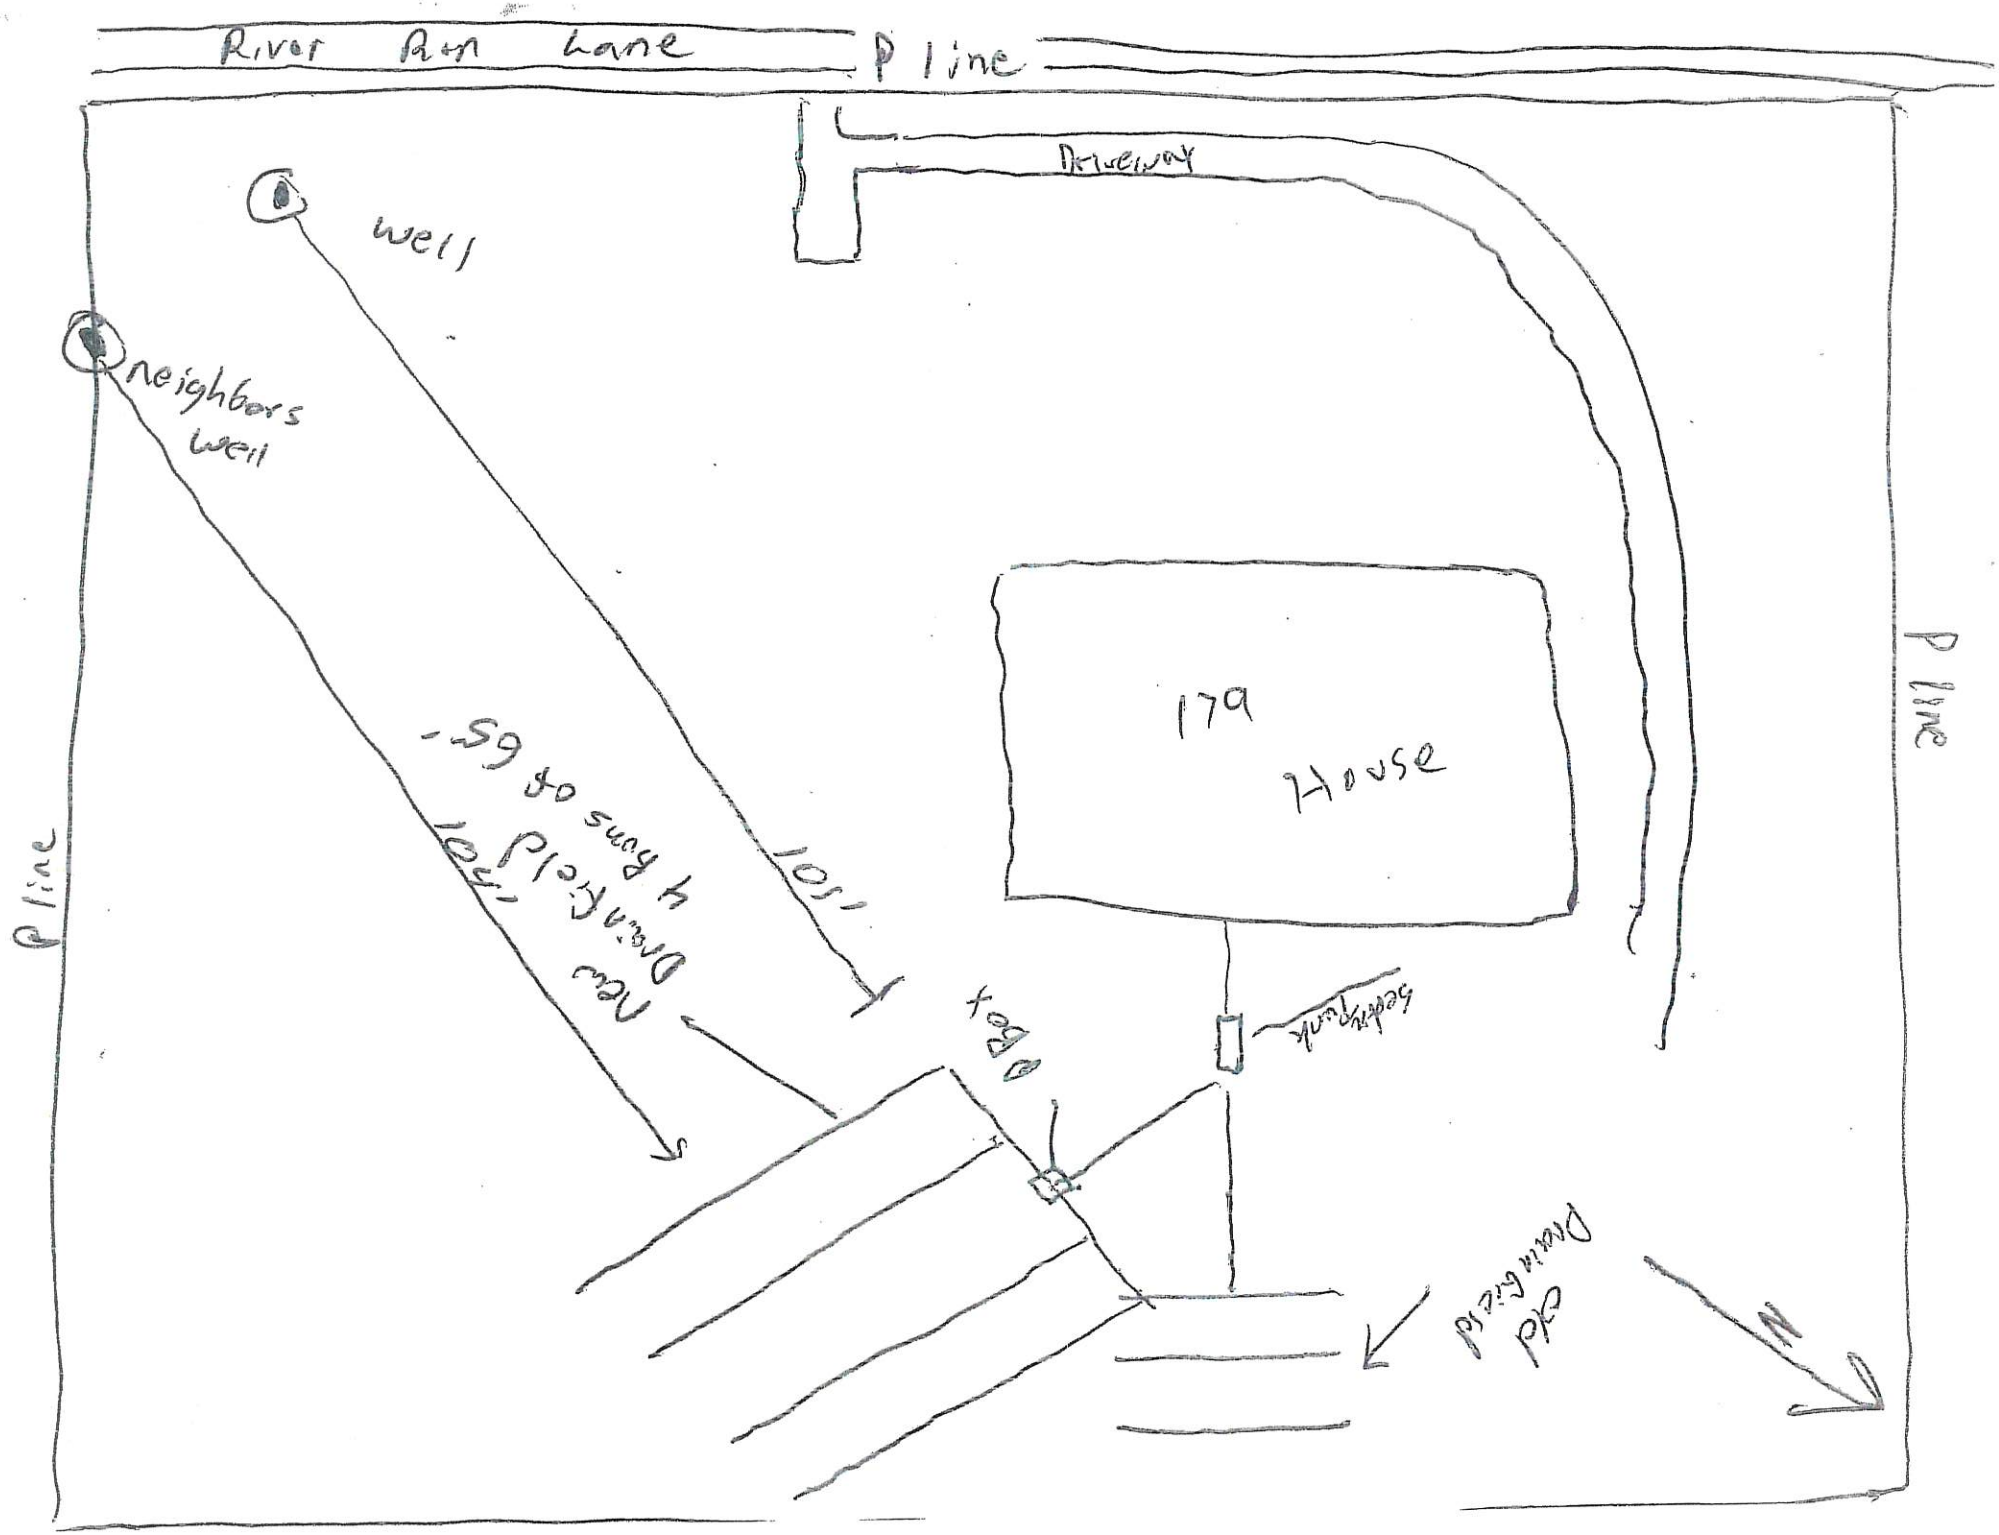
Signed: _____ *Date:* _____

_____ Lincoln County Health Department (LCHD) _____ Licensed Installer w/ approval of LCHD

This permit is not finalized until the system is inspected and the closure statement is signed.

This permit is not a guarantee that the system will function properly for a prescribed period of time.

SV


River Run Lane
P line
Driveway
well
neighbors well
P line
179
House
P line
100'
New Drain field
4 bays or 65'
Septic Tank
Box
Old Drain field