LINCOLN COUNTY HEALTH DEPARTMENT
ENVIRONMENTAL HEALTH
WASTEWATER TREATMENT AND DISPOSAL SYSTEM PERMIT

Permit # 24-600

Issue Date: 08/19/2024 Expiration Date: 08/18/2025

Property Owner: Kurt Feuerhelm

Mailing Address: [redacted]

Installer: Kootenai Sand and Gravel, Inc. License #: 109

Approved Work: (Check One) ☐ New Installation ☒ Existing System

☒ Replace Drainfield ☐ Replace Tank ☐ Extension

Describe: Installation of elevated sand mound system for 3 Bedroom House with failing system.

Parcel Description:

Legal: BARNABY LAKE PROPERTIES NO 1, S21, T35 N, R26 W, ACRES 0.58, LOT 9 LESS ROAD

Property Address: 260 Terning Dr. W., Eureka, MT 59917 Assessment Code: 600

DEQ COSA: EQ# 27-74-K140 Date: 08/14/74

Approved Design Criteria: Installation of elevated sand mound system for 3 Bedroom House with failing system. Elevated Sand Mound 14'X42' with 3 laterals @ 38'.

# of Bedrooms: 3 Septic Tank Size: 1000/500 gallons Trench Width:

# of Laterals: 3 ESM Length of Laterals: 38' ESM Trench Depth:

SYSTEM MUST INCLUDE INSTALLATION OF EFFLUENT FILTER AT SEPTIC TANK OUTLET!!

Special Instructions: Install system according to the COSA, lot layout, the Lincoln County Wastewater Treatment and Disposal Regulation, and Circular DEQ-4. It is the installer's responsibility to ensure that all required horizontal setbacks are met. CHANGES MUST BE PRE-AUTHORIZED BY THE DEPARTMENT.

Issued By: Robin Blumberg, R.S.

NOTICE: The Department must be notified at least 3 business days (72 hours) prior to backfilling the system. Call 406-283-2442. Any system not inspected by the Department or its designated representative prior to closure is an illegal installation in violation of Lincoln County Health Board Regulation Ch. 3. Illegal installations may result in fines and/or requirements to remove or reconstruct the system.

Closure Statement:

This system is in compliance with the approved design criteria and Lincoln County's Wastewater Treatment and Disposal Regulation.


Signed: Robin Blumberg *Date:* 12/9/24

____ Lincoln County Health Department (LCHD) ____ Licensed Installer w/ approval of LCHD


This permit is not finalized until the system is inspected and the closure statement is signed.

This permit is not a guarantee that the system will function properly for a prescribed period of time.

5V

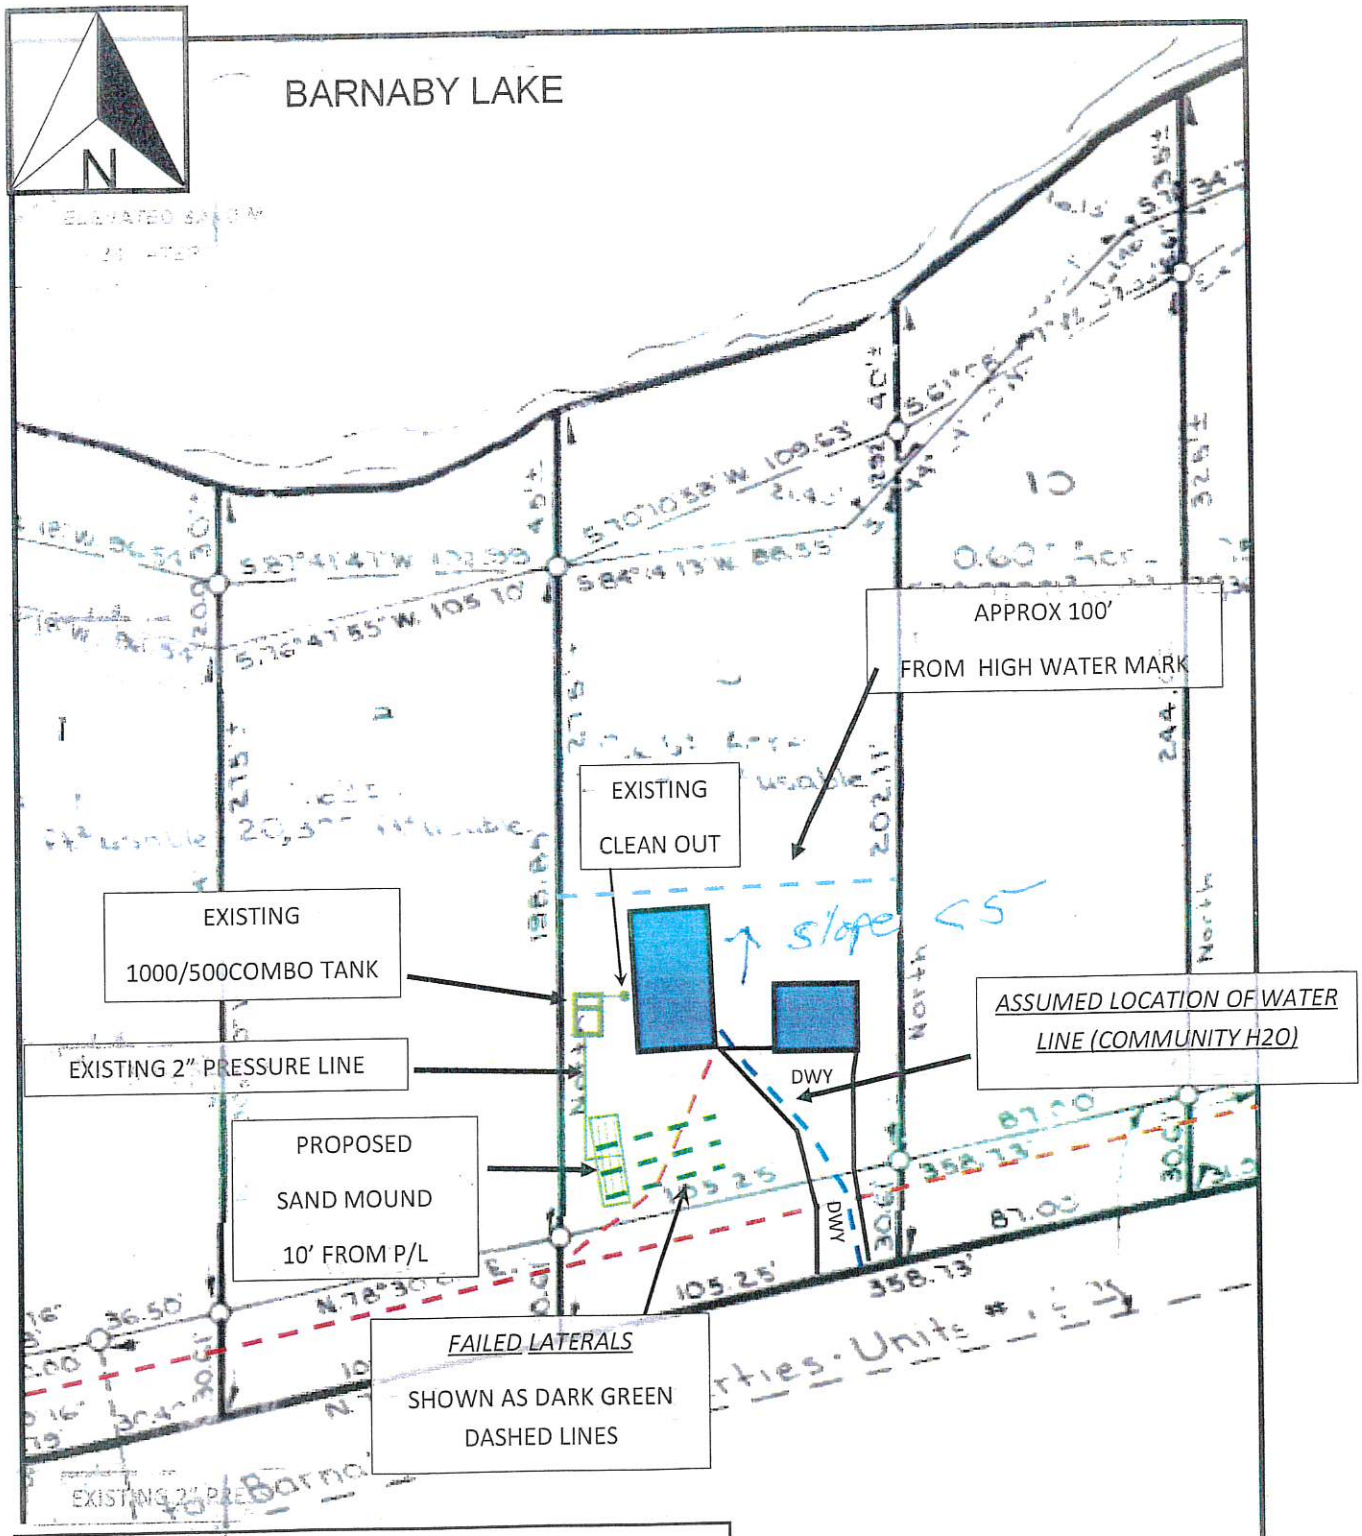

- **ELEVATED SAND MOUND 14' X 42'**
- 3 X 38' LATERALS - 5' CENTERS, 1 1/2" SCH 40 PVC
- 1/8 IN HOLES @ 5 FT SPACING

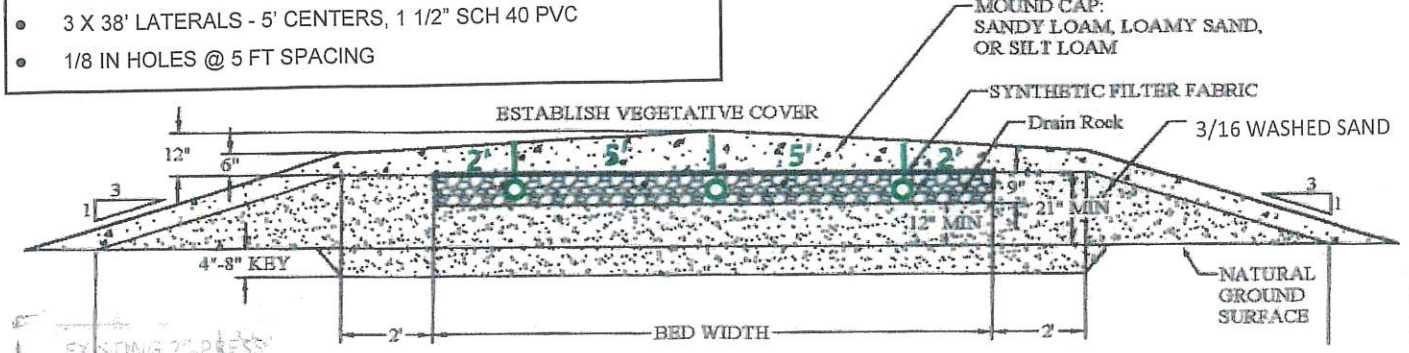

Barnaby Lake Properties No. 1, Lot 9

7/17/2024