Permit #24-10263

LINCOLN COUNTY HEALTH DEPARTMENT
ENVIRONMENTAL HEALTH
WASTEWATER TREATMENT AND DISPOSAL SYSTEM PERMIT

Issue Date: 11/22/2024 Expiration Date: 11/21/2025

Property Owner: Kaltschmidt Farms LLC

Mailing Address: [redacted]

Installer: Bubba Persson License #: 197

Approved Work: (Check One) ☒ New Installation ☐ Existing System

☐ Replace Drainfield ☐ Replace Tank ☐ Extension

Describe: Installation of new pressure dosed system for 2 Bedroom House.

Legal: MORGAN MOUNTAIN TERRACE, S20, T34 N, R26 W, ACRES 83.43, PARCEL A, PM 6939

Property Address: 1500 Skyview Rd., Trego, MT 59934 Assessment Code: 10263

DEQ COSA: E.Q.# Date:

Approved Design Criteria: Installation of new pressure dosed system for 2 Bedroom House with 3 Laterals @ 58' with reduction for chambers.

# of Bedrooms: 2 Septic Tank Size: 1000 gallons Trench Width:24"

# of Laterals: 3 Length of Laterals: 58' Trench Depth: 24"-36"

SYSTEM MUST INCLUDE INSTALLATION OF EFFLUENT FILTER AT SEPTIC TANK OUTLET!!

Special Instructions: Install system according to the COSA, lot layout, the Lincoln County Wastewater Treatment and Disposal Regulation, and Circular DEQ-4. Reduction given for chambers. It is the installer's responsibility to ensure that all required horizontal setbacks are met. CHANGES MUST BE PRE-AUTHORIZED BY THE DEPARTMENT.

Issued By: *Robin Blumberg, RS*

NOTICE: The Department must be notified at least 3 business days (72 hours) prior to backfilling the system. Call 406-283-2442. Any system not inspected by the Department or its designated representative prior to closure is an illegal installation in violation of Lincoln County Health Board Regulation Ch. 3. Illegal installations may result in fines and/or requirements to remove or reconstruct the system.

Closure Statement:

This system is in compliance with the approved design criteria and Lincoln County's Wastewater Treatment and Disposal Regulation.

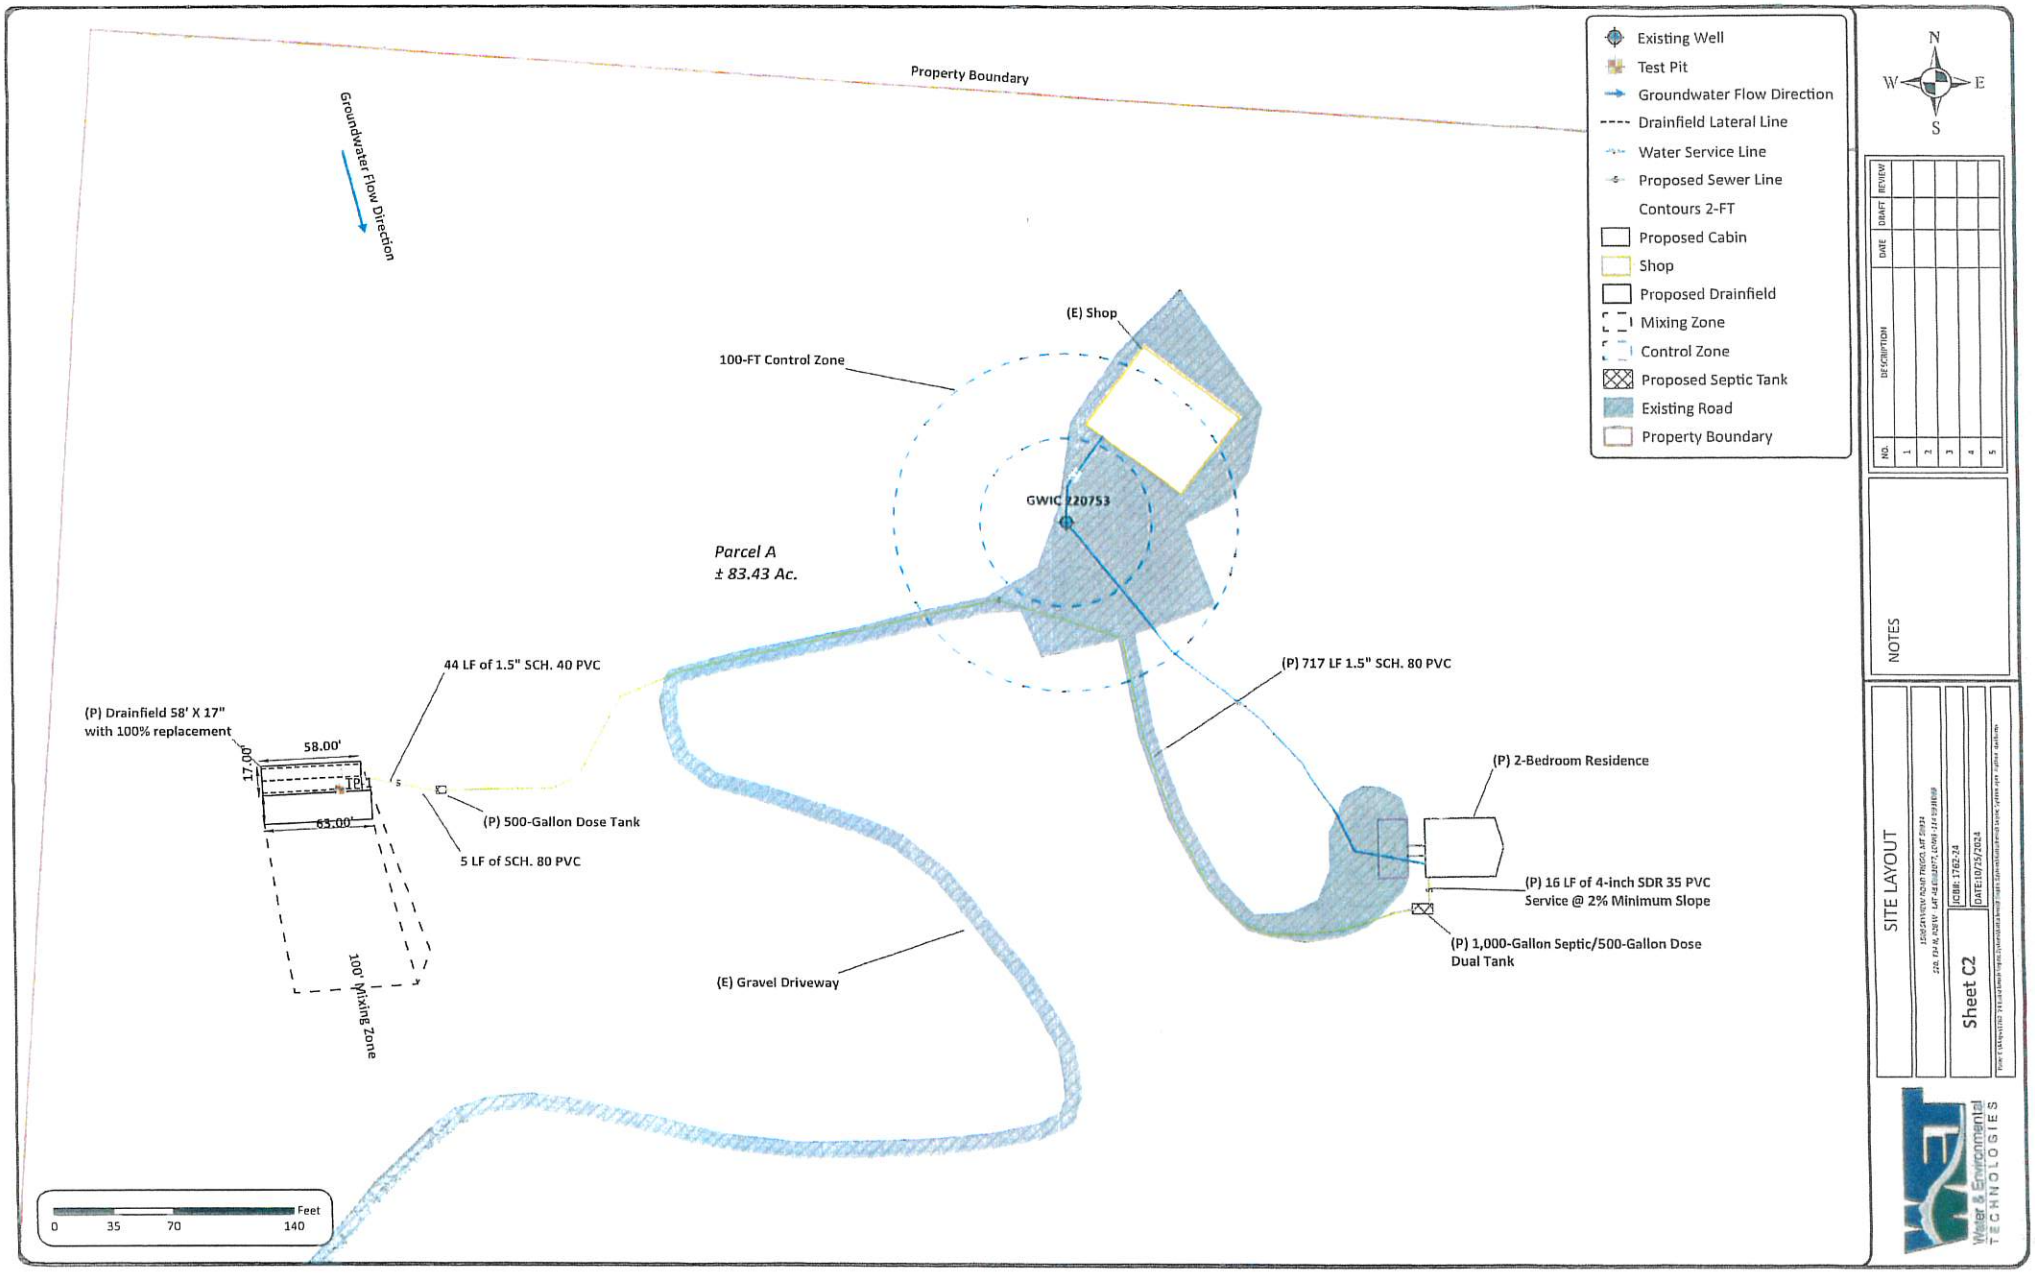
Signed: _____ *Date:* _____

_____ Lincoln County Health Department (LCHD) _____ Licensed Installer w/ approval of LCHD

This permit is not finalized until the system is inspected and the closure statement is signed.

This permit is not a guarantee that the system will function properly for a prescribed period of time.

5


Property Boundary
Groundwater Flow Direction
Existing Well
Test Pit
Groundwater Flow Direction
Drainfield Lateral Line
Water Service Line
Proposed Sewer Line
Contours 2-FT
Proposed Cabin
Shop
Proposed Drainfield
Mixing Zone
Control Zone
Proposed Septic Tank
Existing Road
Property Boundary
(E) Shop
100-FT Control Zone
GWIC 220753
Parcel A
± 83.43 Ac.
(P) 717 LF 1.5" SCH. 80 PVC
(P) 2-Bedroom Residence
(P) 16 LF of 4-inch SDR 35 PVC
Service @ 2% Minimum Slope
(P) 1,000-Gallon Septic/500-Gallon Dose
Dual Tank
(E) Gravel Driveway
44 LF of 1.5" SCH. 40 PVC
(P) Drainfield 58' X 17"
with 100% replacement
17.00'
58.00'
TP1
63.00'
(P) 500-Gallon Dose Tank
5 LF of SCH. 80 PVC
100' Mixing Zone
0
35
70
140
Feet
N
W
E
S
NO.
DESCRIPTION
DATE
DRAFT
REVIEW
NOTES
SITE LAYOUT
Sheet C2
JOB#: 1762-24
DATE: 10/25/2024
Water & Environmental
TECHNOLOGIES