file

LINCOLN COUNTY
DEPARTMENT of ENVIRONMENTAL HEALTH
Wastewater Treatment and Disposal System
PERMIT

Issue Date: 9-3-99 Expiration Date: 9-3-00

Property Owner: JOE LIX

Address: P.O. Box 58, LIBBY, MT

Telephone: (Home) 293-7999 (Work) _____

Installer: Self License No. _____

✓ New Installation _____ Existing System

_____ Repair _____ Replacement _____ Extension _____ Other

Describe: _____

Parcel Description:

Legal: ANGEL ISLAND, BL 3, LOT 4 S. 20 T 29 R 33

Address or Location: 221 Bethel Drive

Approved Design Criteria:

Bedrooms 2 Septic Tank Size: 1000 gallons Drainfield Size: 150 lineal feet

INSTALL SYSTEM AS PER APPROVED SITE PLAN (LOT LAYOUT) AND LINCOLN COUNTY WASTEWATER REGULATION #3.

Special Instructions: _____

Issued By: John Peterson, RS

Closure Statement:


I, K. Lund, have inspected this system and found it to be in compliance with the conditions of the permit, and the Lincoln County Wastewater Treatment and Disposal Regulation.

Signed: Kenneth J. Lund. *Date:* 9-23-99

Title: RS.

LOT LAYOUT

Lot 4, Blk 3, Angel Island
221 Bethel Dr., Troy, MT

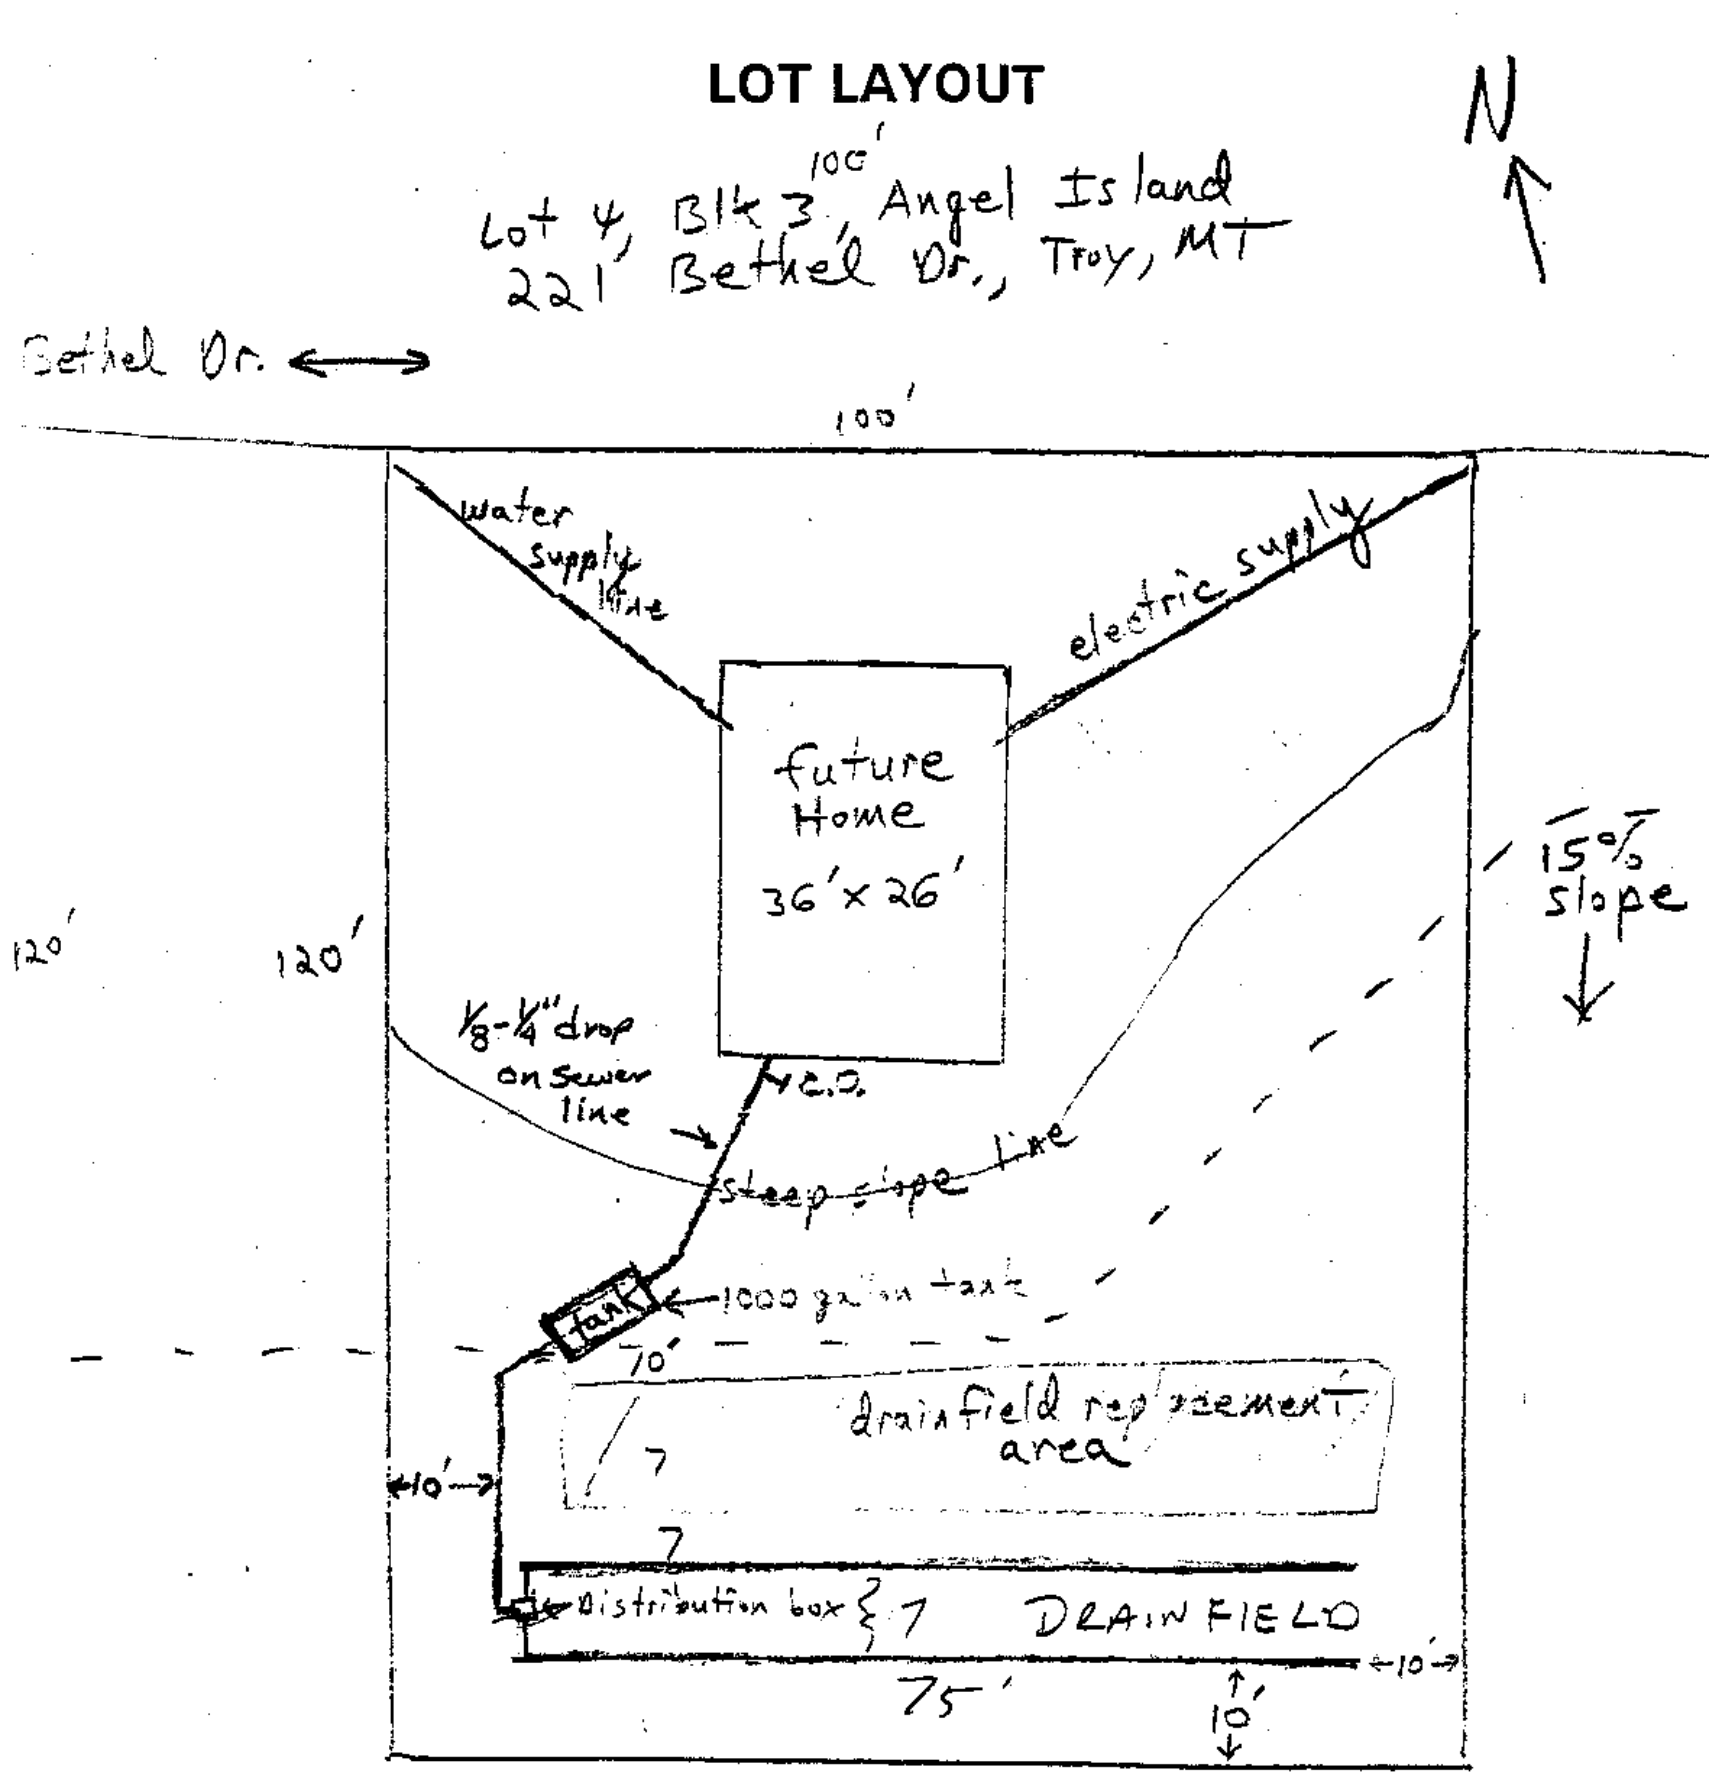

1"/20' scale