PERMIT

Issue Date: 4-12-95 Expiration Date: 4-13-95

Property Owner: DAVID PREBLE c/o:

Address: [redacted]

Telephone: (Home) [redacted] (Work)

Installer: Self License No.

___ New Installation _X_ Existing System

___ Repair _X_ Replacement ___ Extension ___ Other

Describe:

Parcel Description:

Legal: SE¼ S32 T31R31

Address or Location: 45 PIONEER ROAD

Approved Design Criteria:

Bedrooms 3 Septic Tank Size: 1000 gallons Drainfield Size: 230 lineal feet

INSTALL SYSTEM AS PER APPROVED SITE PLAN (LOT LAYOUT) AND LINCOLN COUNTY WASTEWATER REGULATION #3.

Special Instructions:

Issued By: John Peterson, RS

Closure Statement:


I, John Peterson, have inspected this system and found it to be in compliance with the conditions of the permit, and the Lincoln County Wastewater Treatment and Disposal Regulation.

Signed: John Peterson *Date:* 5-18-95

Title: RS

LOT LAYOUT
DAVID PREBLE 4/12/95

1" = Approx. 30'

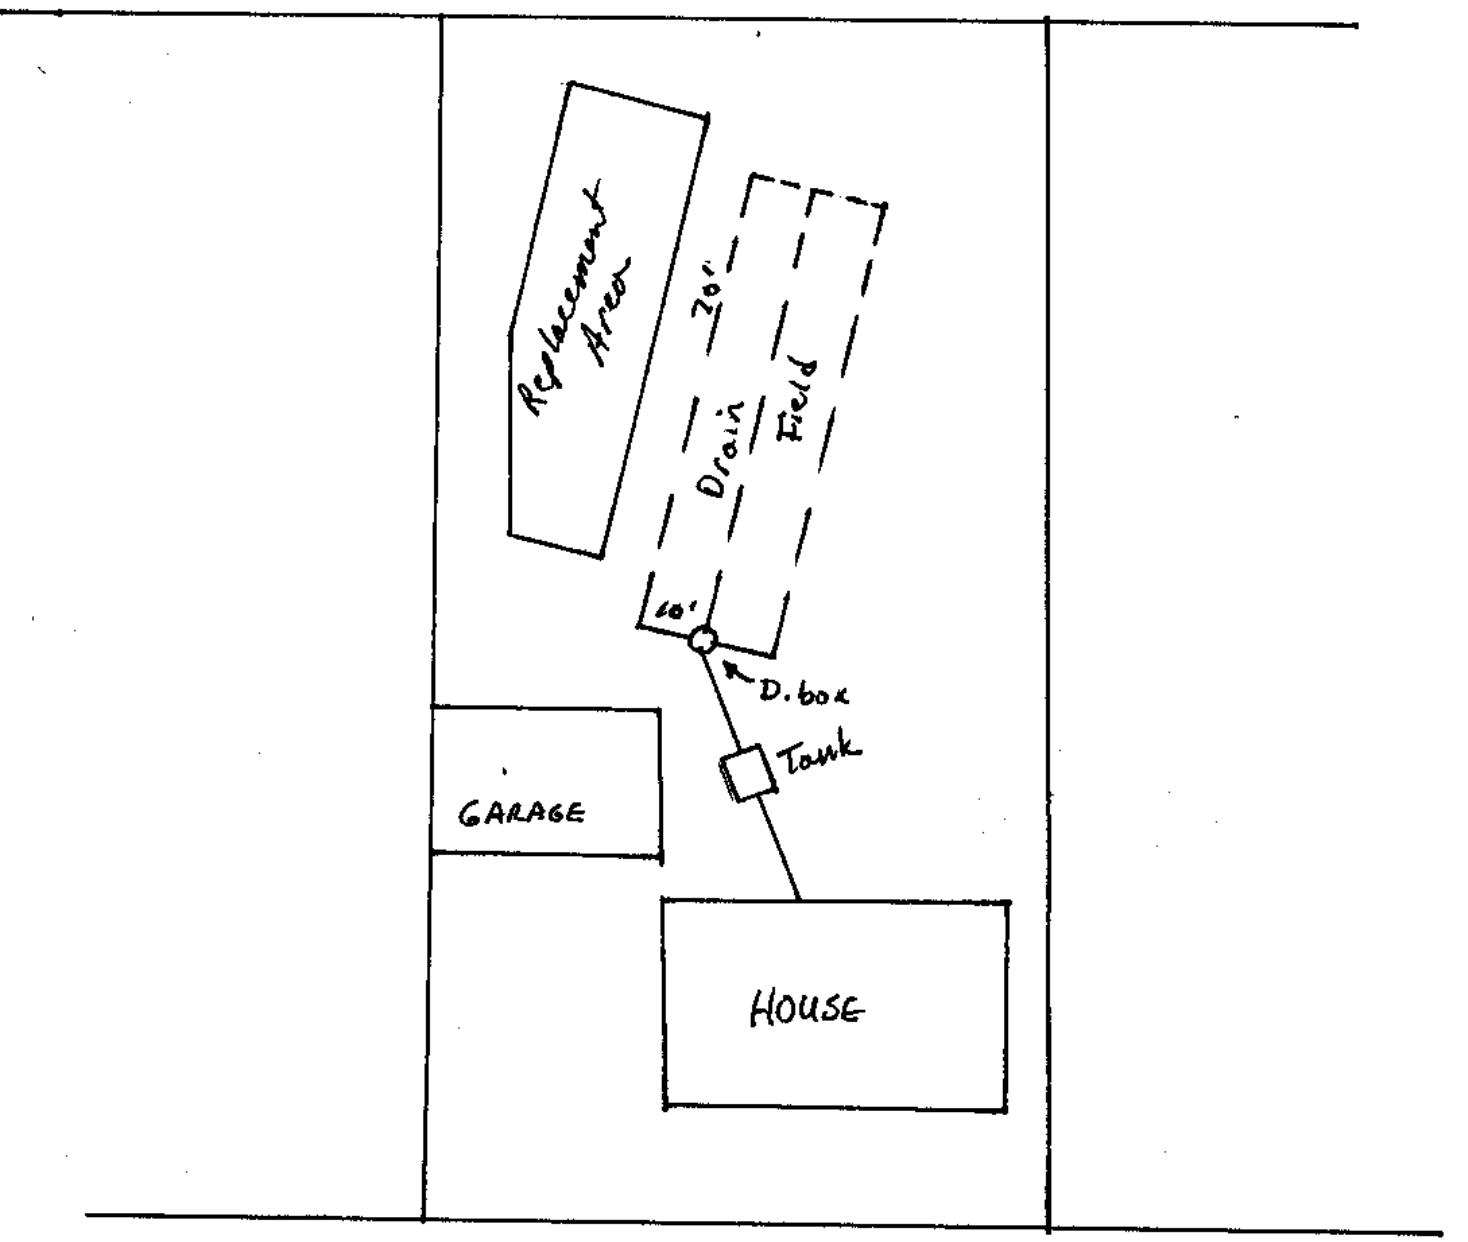

PIONEER ROAD