LINCOLN COUNTY HEALTH DEPARTMENT Permit #24-6118
ENVIRONMENTAL HEALTH
WASTEWATER TREATMENT AND DISPOSAL SYSTEM PERMIT

Issue Date: 12/10/2024 Expiration Date: 12/9/2025

Property Owner: Jerry Schellenberg

Mailing Address: [redacted]

Installer: Marty Goucher License #: 196

Approved Work: (Check One) ☐ New Installation ☒ Existing System

☒ Replace Drainfield ☐ Replace Tank ☐ Extension

Describe: Installation of replacement elevated sand mound system for 3 Bedroom House.

Parcel Description:

Legal: ANGEL ISLAND, S29, T29 N, R33 W, BLOCK 2, LOT 10, TO LOW WATER MARK

Property Address: 51 Halo CT. S., Troy, MT 59935 Assessment Code: 6118

DEQ COSA: E.Q.# 27-70-480 Date: 07/08/70

Approved Design Criteria: Installation of replacement elevated sand mound system for 3 Bedroom House with 4 Lines @ 60' with reduction for chambers.

# of Bedrooms: 3 Septic Tank Size: 1000/500 gallons Trench Width: ESM

# of Laterals: ESM Length of Laterals: 4@60' Trench Depth: ESM

SYSTEM MUST INCLUDE INSTALLATION OF EFFLUENT FILTER AT SEPTIC TANK OUTLET!!

Special Instructions: Install system according to the COSA, lot layout, the Lincoln County Wastewater Treatment and Disposal Regulation, and Circular DEQ-4. Reduction given for chambers. It is the installer's responsibility to ensure that all required horizontal setbacks are met. CHANGES MUST BE PRE-AUTHORIZED BY THE DEPARTMENT.

Issued By: *Robin Blumberg, RS*

NOTICE: The Department must be notified at least 3 business days (72 hours) prior to backfilling the system. Call 406-283-2442. Any system not inspected by the Department or its designated representative prior to closure is an illegal installation in violation of Lincoln County Health Board Regulation Ch. 3. Illegal installations may result in fines and/or requirements to remove or reconstruct the system.

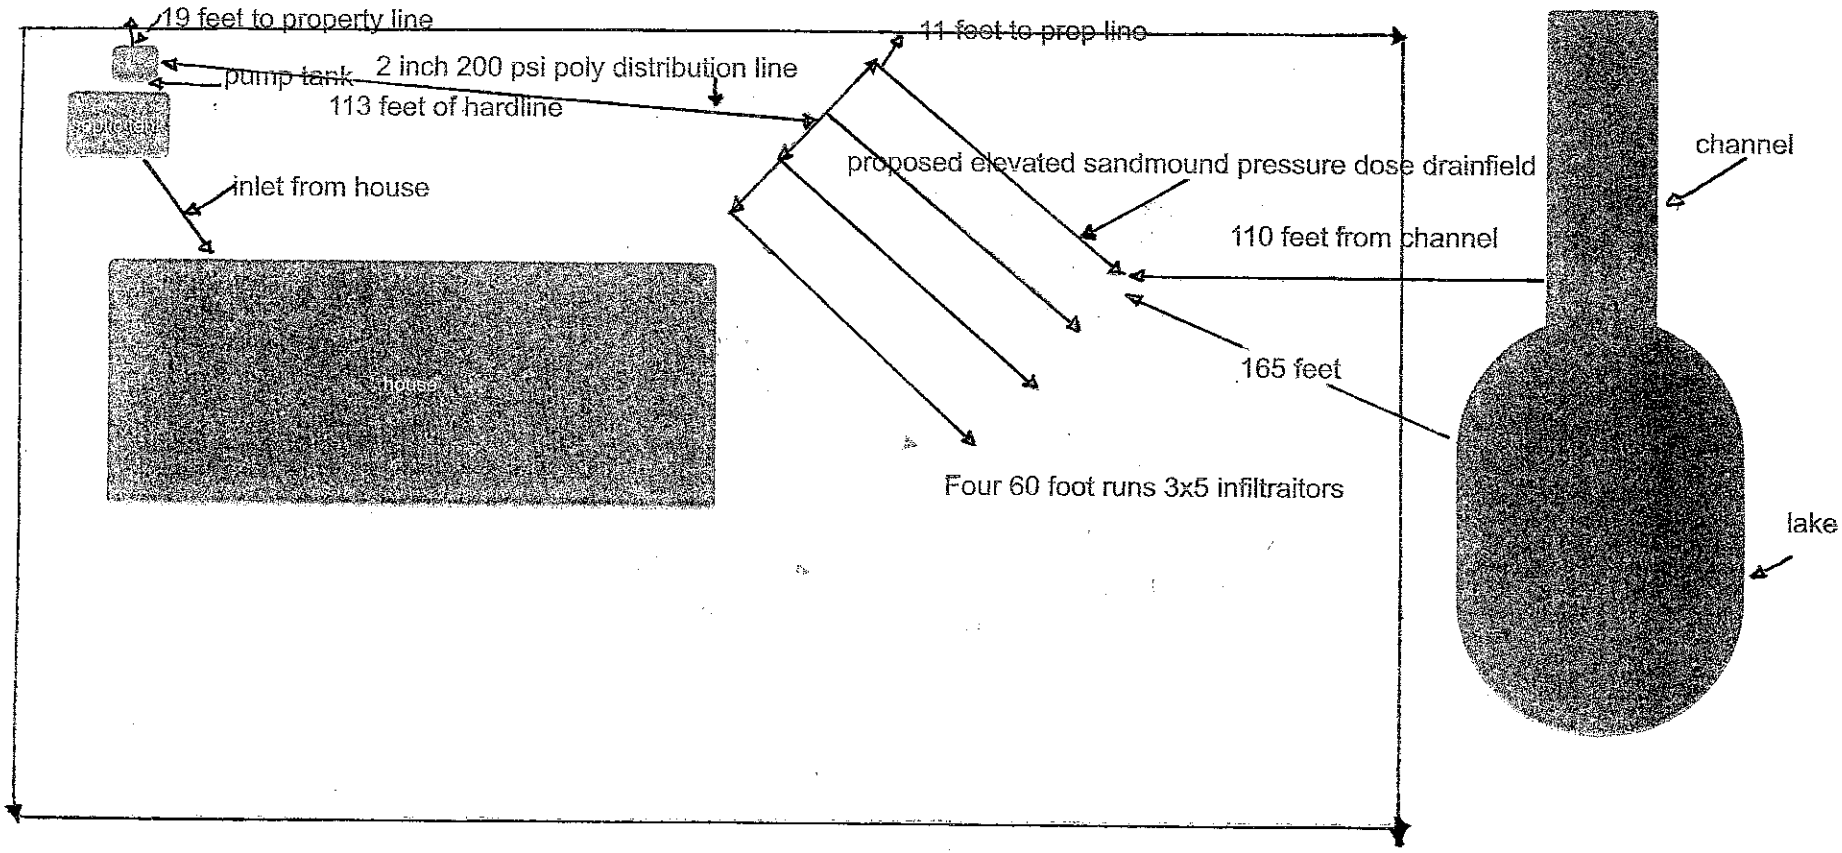
Closure Statement:

This system is in compliance with the approved design criteria and Lincoln County's Wastewater Treatment and Disposal Regulation.

Signed: Robin Blumberg *Date:* 12/17/24

This permit is not finalized until the system is inspected and the closure statement is signed.

This permit is not a guarantee that the system will function properly for a prescribed period of time.


19 feet to property line
11 feet to prop line
pump tank
2 inch 200 psi poly distribution line
113 feet of hardline
outlet
inlet from house
house
proposed elevated sandmound pressure dose drainfield
channel
110 feet from channel
165 feet
Four 60 foot runs 3x5 infiltraitors
lake