PERMIT

Issue Date: 03/28/94 Permit No. _____

Property Owner: GRAHAM & KATHRYN TEMPLE c/o: _____

Address: [redacted]

Telephone: (Home) _____ (Work) _____

Installer: JOHN KAMPFE License No. 15

✓ New Installation ____ Existing System

____ Repair ____ Replacement ____ Extension ____ Other

Describe: _____

Parcel Description:

Legal: LOT 1, BLOCK 3 ANGEL ISLAND

Address or Location: TROY, MT

Approved Design Criteria:

Septic Tank Size: 1,000 gallons Drainfield Size: 150 lineal feet

Special Instructions: INSTALL SYSTEM ACCORDING TO LOT LAYOUT AND SEPTIC SYSTEM REGULATIONS

Approved Site plan (Lot Layout) Attached

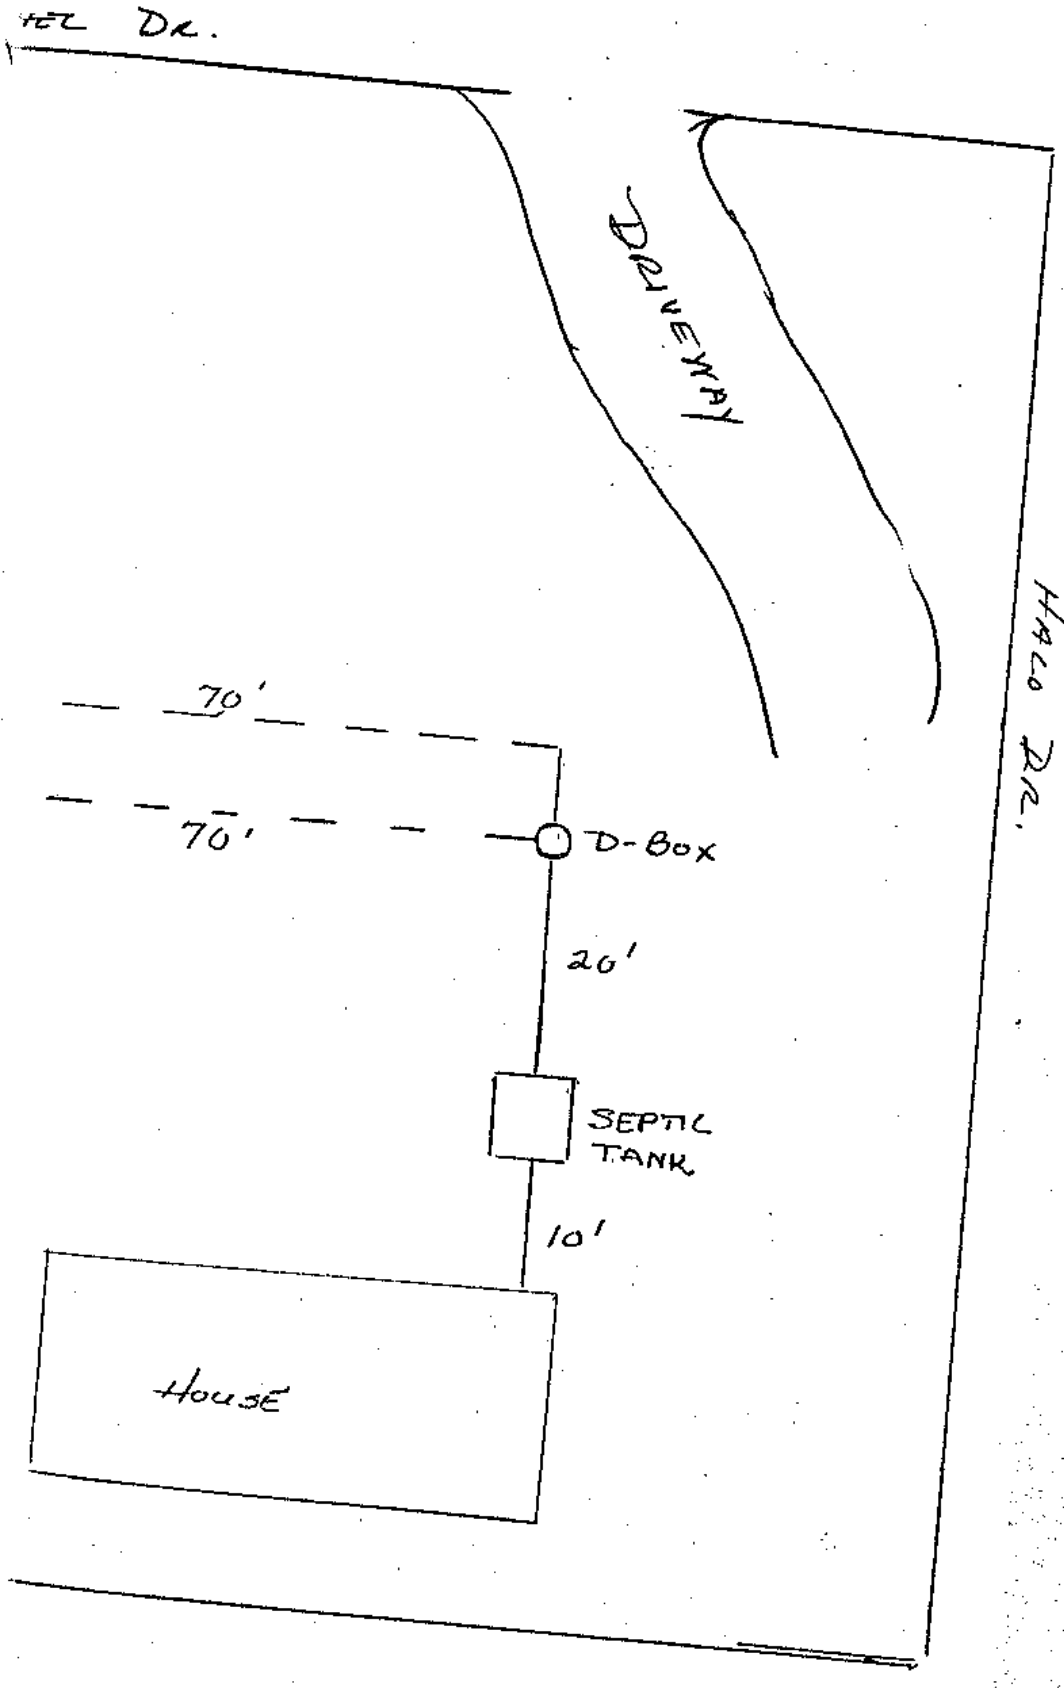
Issued By: [signature], RS

Closure Statement:

I, JOHN KAMPFE *, have inspected this system and found it to be in compliance with the conditions of the permit, and the Lincoln County Wastewater Treatment and Disposal Regulation.*

Signed: John Kampfe *Date:* 4-5 94

Title: INSTALLER


DR.
DRIVEWAY
HAGO DR.
70'
70'
D-BOX
20'
SEPTIC TANK
10'
HOUSE