LINCOLN COUNTY HEALTH DEPARTMENT
ENVIRONMENTAL HEALTH
WASTEWATER TREATMENT AND DISPOSAL SYSTEM PERMIT

Issue Date: 1/19/2023 Expiration Date: 1/18/2024

Property Owner: Dylan Berget

Mailing Address: [redacted]

Telephone: [redacted] E-mail: [redacted]

Installer: Tony Berget License #: 26

Approved Work: (Check One) ☐ New Installation ☒ Existing System

☒ Replace Drainfield ☒ Replace Tank ☐ Extension

Describe: Gravity system w/standard 2' wide trenches, 5' min. between trenches, chambers

Parcel Description:

Legal: Vaughn Acres, Block 1, Lot 24, S14 T30N R31W

Property Address: 35219 US Hwy 2, Libby Assessment Code: 3291

Approved Design Criteria:

# of Bedrooms: 3 Septic Tank Size: 1000 gallons Drainfield Size: 190 square feet

# of Laterals: 2 Length of Laterals: 95 lineal feet Trench Depth: 24-36 inches

SYSTEM MUST INCLUDE INSTALLATION OF EFFLUENT FILTER AT SEPTIC TANK OUTLET!!

Special Instructions: Install system according to the COSA, lot layout, the Lincoln County Wastewater Treatment and Disposal Regulation, and Circular DEQ-4. 20% reduction given for chambers. CHANGES MUST BE PRE-AUTHORIZED BY THE DEPARTMENT.

Issued By: *Kathi J. Hooper, R.S.*

NOTICE: The Department must be notified at least 3 business days (72 hours) prior to backfilling the system. Call 406-283-2442. Any system not inspected by the Department or its designated representative prior to closure is an illegal installation in violation of Lincoln County Health Board Regulation Ch. 3. Illegal installations may result in fines and/or requirements to remove or reconstruct the system.

Closure Statement:

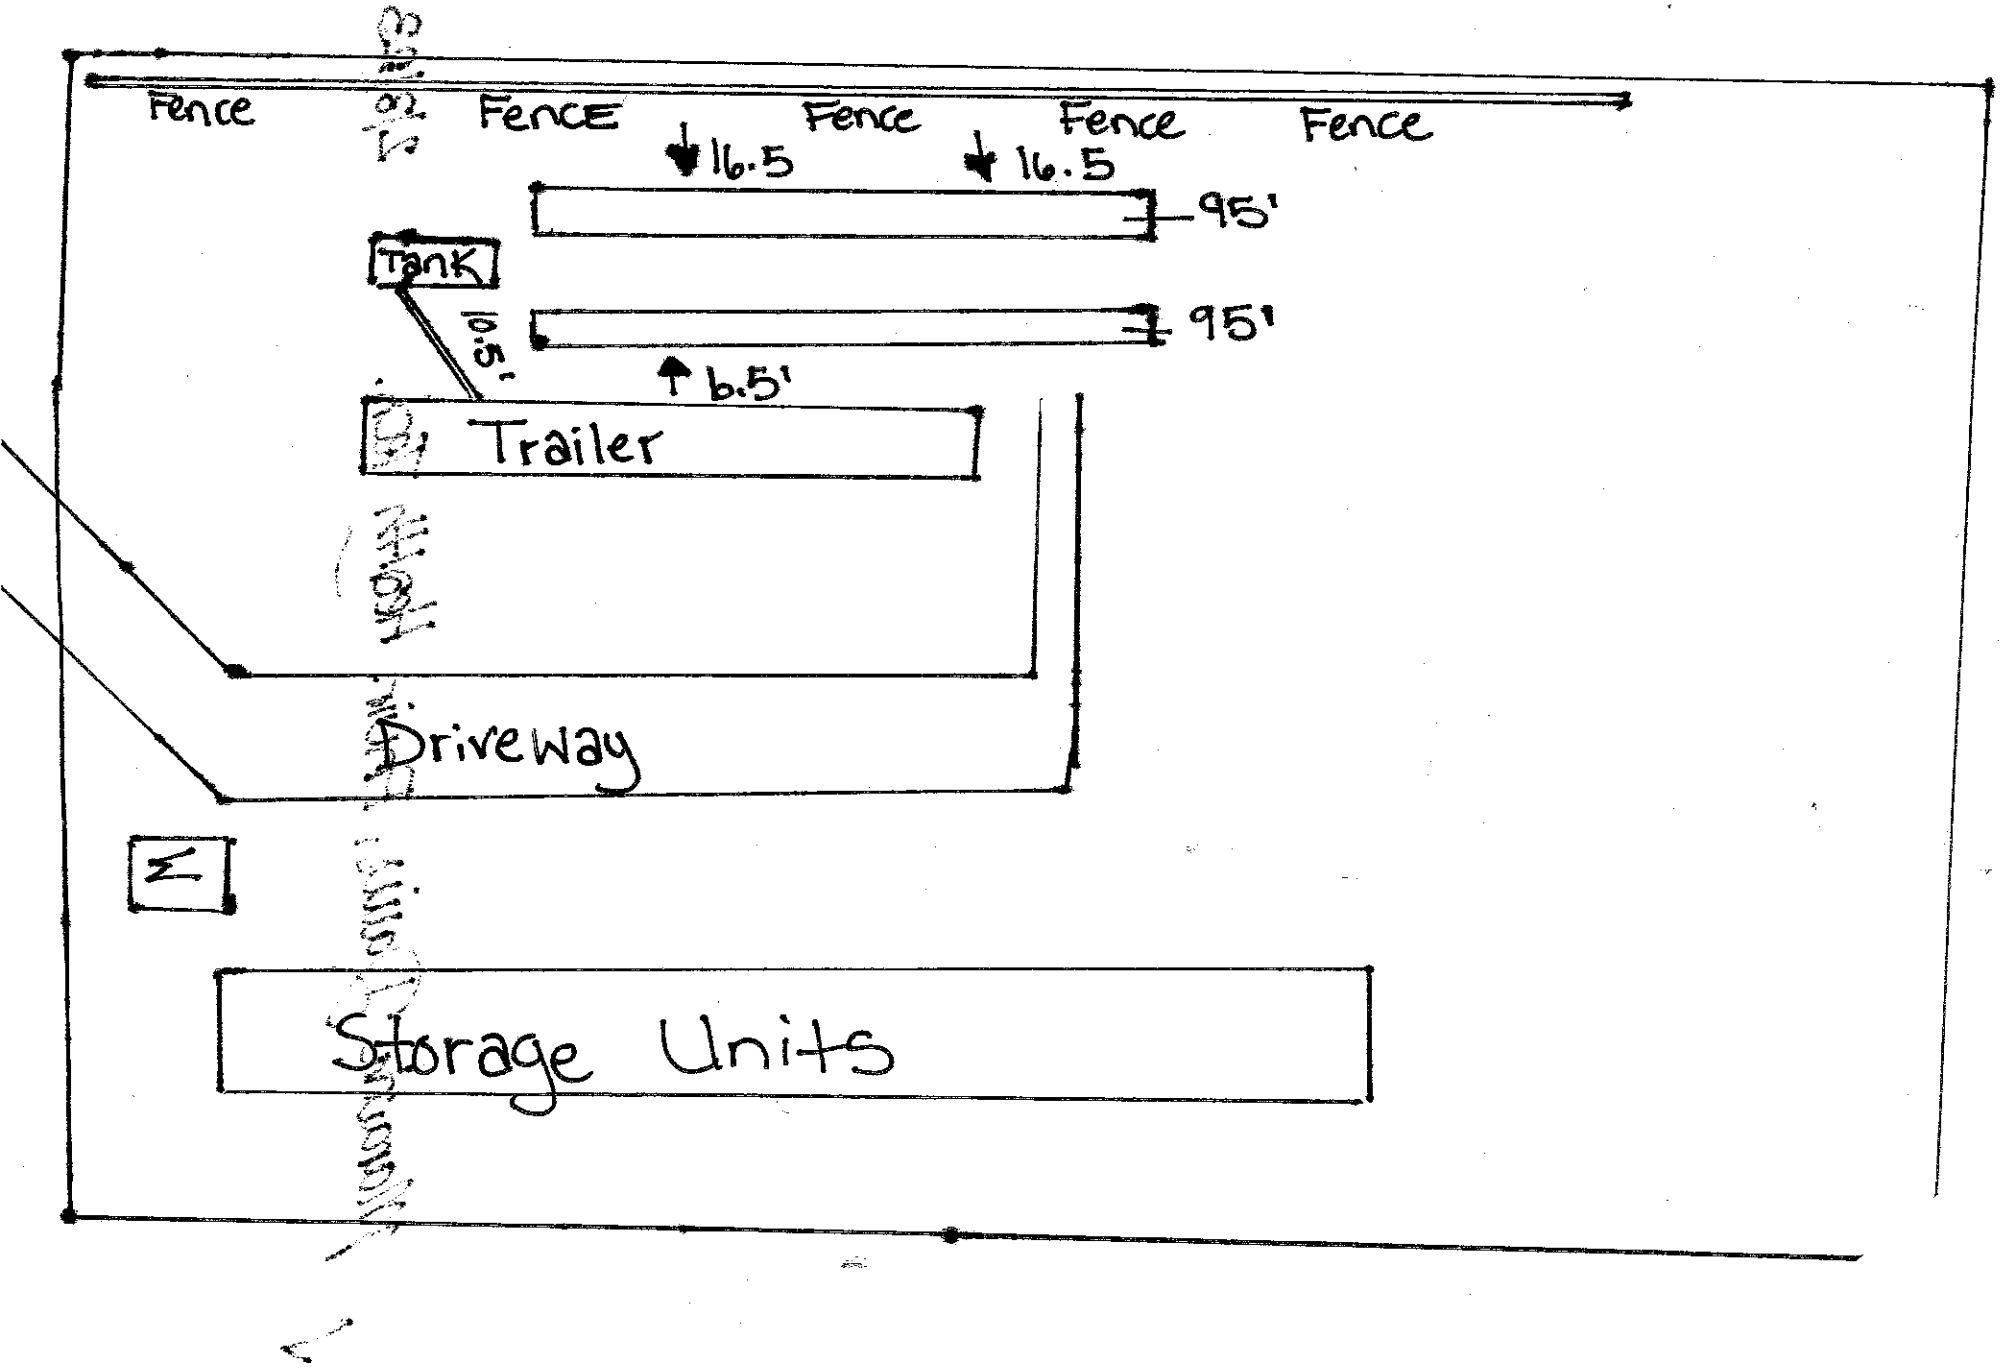
This system is in compliance with the approved design criteria and Lincoln County's Wastewater Treatment and Disposal Regulation.

Signed: Maranda Davis, Envir. Health Tech. *Date:* 2/3/23

✓ Lincoln County Health Department (LCHD) ____ Licensed Installer w/ approval of LCHD

DISCLAIMER

This permit is not a guarantee by the Department that the system will function properly for a prescribed period of time.


Fence
Fence
Fence
Fence
Fence
16.5
16.5
95'
Tank
95'
6.5'
Trailer
Driveway
Storage Units