LINCOLN COUNTY HEALTH DEPARTMENT Permit #24-55365
ENVIRONMENTAL HEALTH
WASTEWATER TREATMENT AND DISPOSAL SYSTEM PERMIT

Issue Date: 04/15/2024 Expiration Date: 04/14/2025

Property Owner: Ron Browning

Mailing Address: [redacted]

Installer: Buck Schermerhorn License #: 135

Approved Work: (Check One) ☒ New Installation ☐ Existing System

☐ Replace Drainfield ☐ Replace Tank ☐ Extension

Describe: Installation of new pressure dosed wastewater system for 3 Bedroom House and bathroom in garage.

Legal: S26, T36N, R26W, LOT 38 PM 6904

Property Address: 560 Riding High Dr., Eureka, MT 59917 Assessment Code: 55365

DEQ COSA: E.Q.#07-2095 Date: 09/28/2007

Approved Design Criteria: Installation of new pressure dosed wastewater system for 3 Bedroom House and bathroom in garage.

# of Bedrooms: 3+Bathroom in garage(4 Total). Septic Tank Size: 1500/500gallons Trench Width: 36"

# of Laterals: 5 Length of Laterals: 80' Trench Depth: 24"-36"

SYSTEM MUST INCLUDE INSTALLATION OF EFFLUENT FILTER AT SEPTIC TANK OUTLET!!

Special Instructions: Install system according to the COSA, lot layout, the Lincoln County Wastewater Treatment and Disposal Regulation, and Circular DEQ-4. It is the installer's responsibility to ensure that all required horizontal setbacks are met. CHANGES MUST BE PRE-AUTHORIZED BY THE DEPARTMENT.

Issued By: *Robin Blumberg, RS*

NOTICE: The Department must be notified at least 3 business days (72 hours) prior to backfilling the system. Call 406-283-2442. Any system not inspected by the Department or its designated representative prior to closure is an illegal installation in violation of Lincoln County Health Board Regulation Ch. 3. Illegal installations may result in fines and/or requirements to remove or reconstruct the system.

Closure Statement:

This system is in compliance with the approved design criteria and Lincoln County's Wastewater Treatment and Disposal Regulation.


Signed: Robin Blumberg *Date:* 7/3/24

✓ Lincoln County Health Department (LCHD) ____ Licensed Installer w/ approval of LCHD

This permit is not finalized until the system is inspected and the closure statement is signed.

This permit is not a guarantee that the system will function properly for a prescribed period of time.

SL

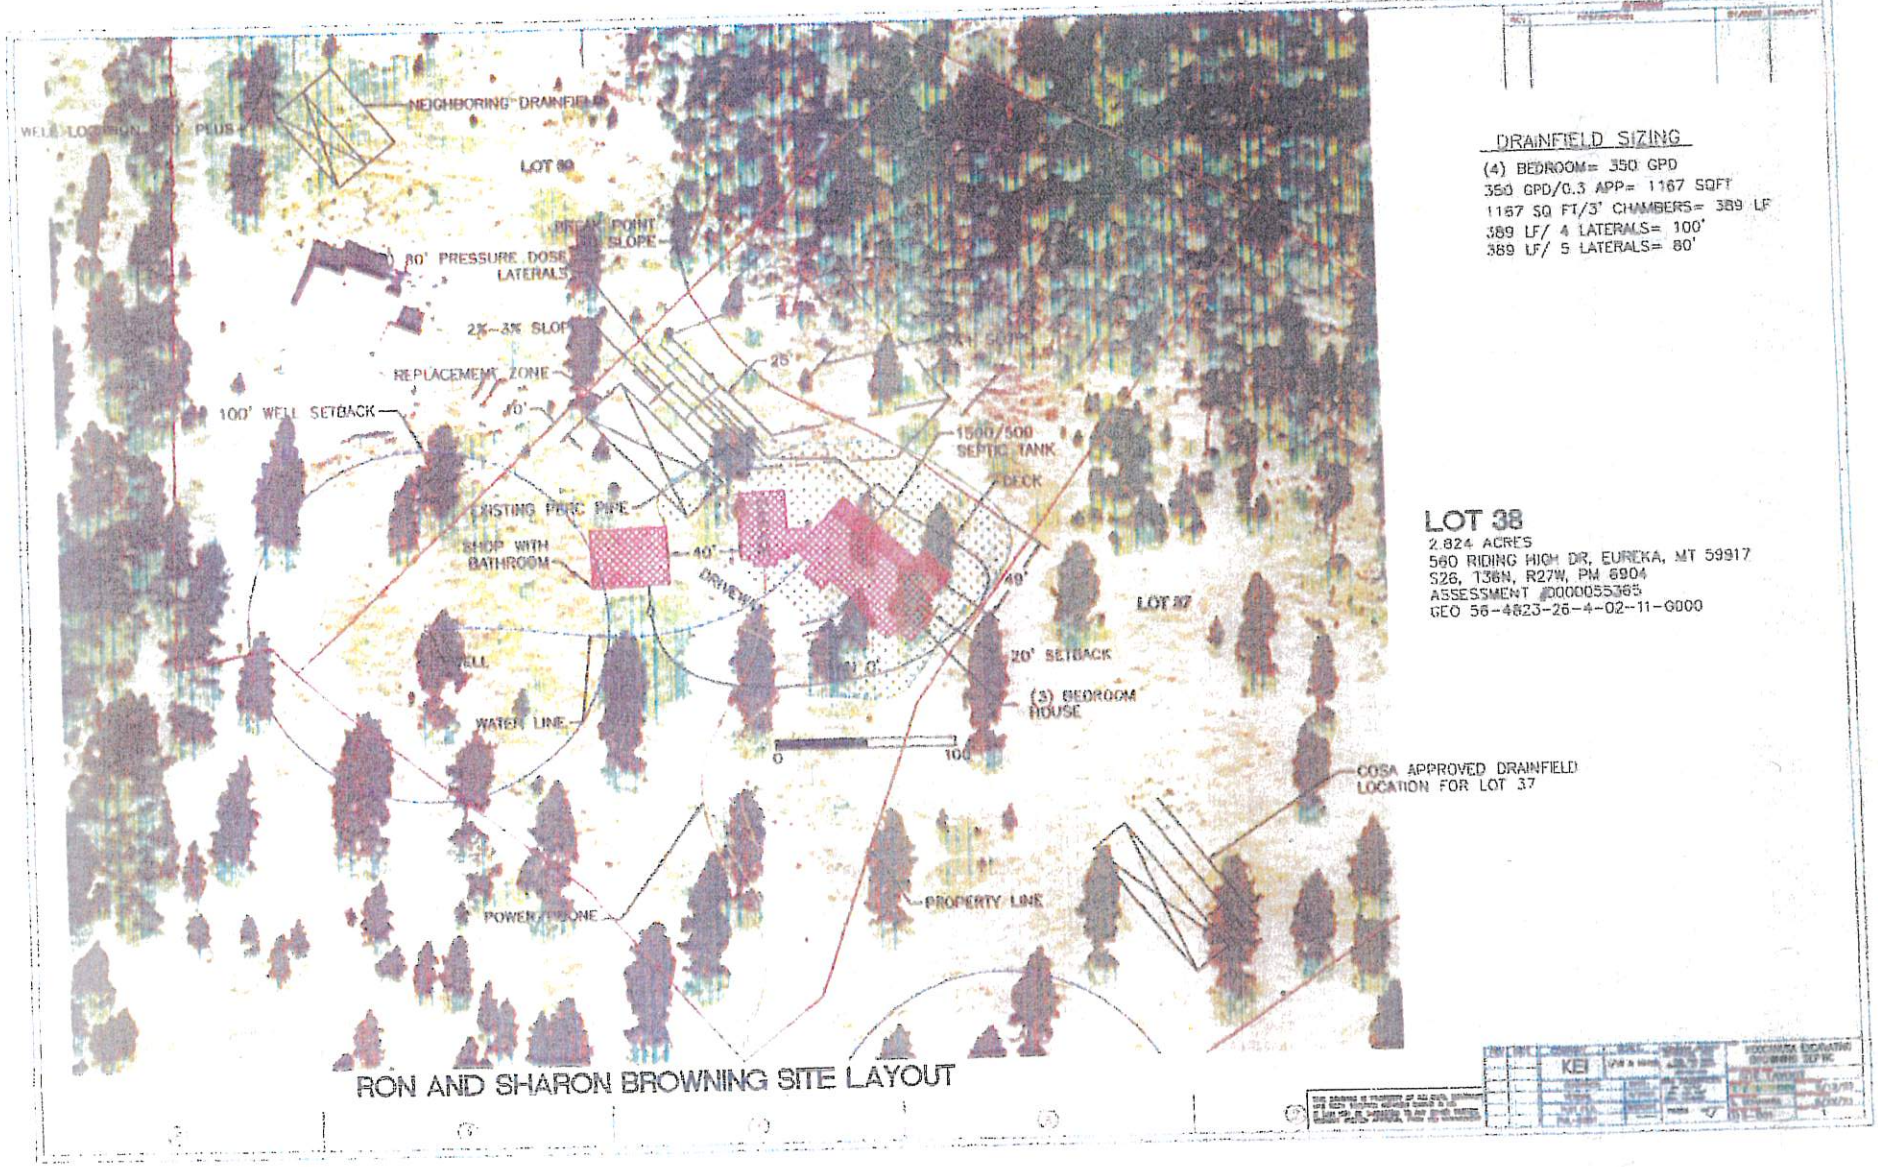

RON AND SHARON BROWNING SITE LAYOUT

DRAINFIELD SIZING

(4) BEDROOM= 350 GPD
350 GPD/0.3 APP= 1167 SQFT
1167 SQ FT/3' CHAMBERS= 389 LF
389 LF/ 4 LATERALS= 100'
389 LF/ 5 LATERALS= 80'

LOT 38

2.824 ACRES
560 RIDING HIGH DR, EUREKA, MT 59917
S26, T36N, R27W, PM 6904
ASSESSMENT #0000055365
GEO 56-4823-26-4-02-11-0000