Wastewater Treatment and Disposal System

PERMIT

Issue Date: 09/26/95 Expiration Date: 09/27/96

Property Owner: Keith Burgess c/o: _____

Address: [redacted]

Telephone: (Home) [redacted] (Work) _____

Installer: Jeff Evjene License No. 45

XX New Installation _____ Existing System

_____ Repair _____ Replacement _____ Extension _____ Other

Describe: _____

Parcel Description:

Legal: NW 1/4 SW 1/4 S27 T35 R26

Address or Location: Meadow Creek Road

Approved Design Criteria:

Bedrooms 3 Septic Tank Size: 1000 gallons Drainfield Size: 300 lineal feet

INSTALL SYSTEM ACCORDING TO LOT LAYOUT AND LINCOLN COUNTY WASTEWATER REGULATION #3.

Special Instructions: ANY DEVIATIONS FROM APPROVED PLAN MUST BE AUTHORIZED BY THE DEPARTMENT.

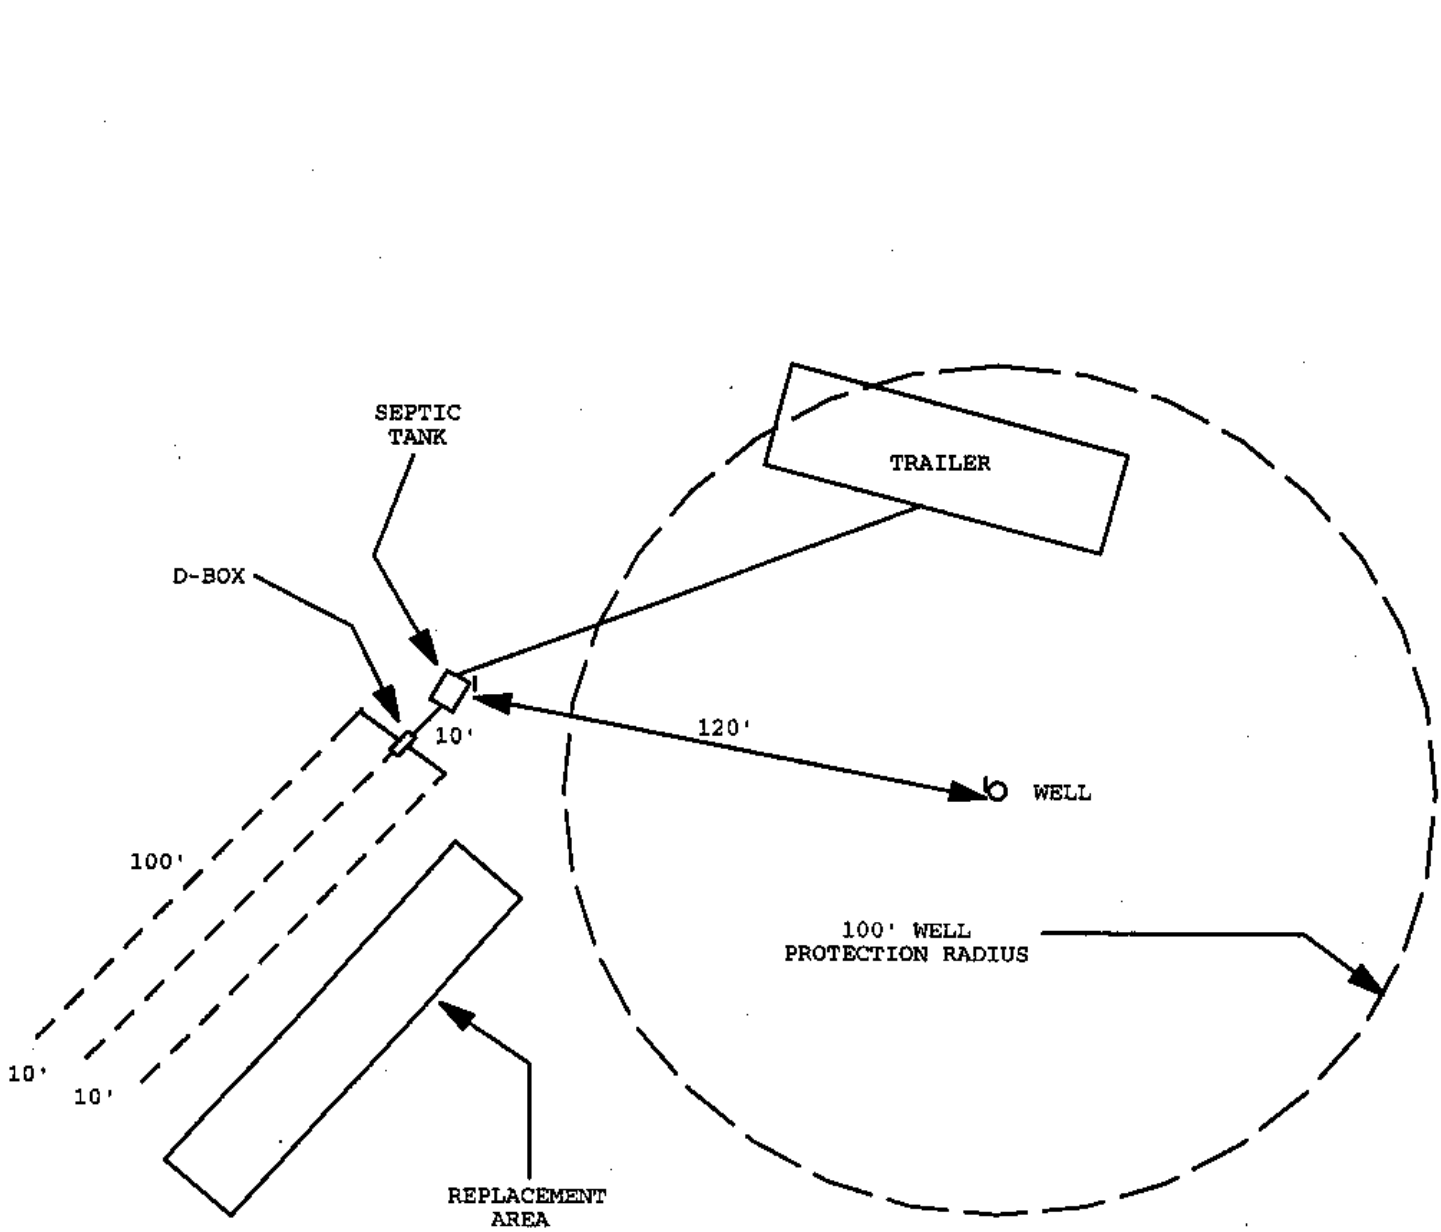
Issued By: Kendra J. Lind, R.S.

Closure Statement:

I, Jeff Evjene, have inspected this system and found it to be in compliance with the conditions of the permit, and the Lincoln County Wastewater Treatment and Disposal Regulation.

Signed: Jeff Evjene *Date:* 9-29-95

Title: _____


N
SEPTIC TANK
TRAILER
D-BOX
10'
120'
WELL
100'
100' WELL PROTECTION RADIUS
10'
10'
REPLACEMENT AREA
MEADOW CREEK ROAD