LINCOLN COUNTY HEALTH DEPARTMENT
ENVIRONMENTAL HEALTH
WASTEWATER TREATMENT AND DISPOSAL SYSTEM PERMIT

Issue Date: 10/26/2023(Renewal New Owner) Expiration Date: 10/25/2024

Property Owner: Noelle Byrne

Mailing Address: [redacted]

Telephone: [redacted] E-mail: [redacted]

Installer: Royden Caldwell License #: 171

Approved Work: (Check One) ☒ New Installation ☐ Existing System

☐ Replace Drainfield ☐ Replace Tank ☐ Extension

Describe: Installation of new pressure dosed septic system.

Parcel Description:

Legal: S04, T35 N, R 26 W, COS 1672, PARCEL D, ACRES 26.837, TR 6B IN SESW & SWSE

Property Address: 360 Marantha Rd Eureka, MT 59917 Assessment Code: 11846

DEQ COSA: Date:

Approved Design Criteria: Installation of new pressure dosed system with 2 laterals @ 64'.

# of Bedrooms: 1 Septic Tank Size: 1000/500 gallons Trench Width: 36"

# of Laterals: 2 Length of Laterals: 64' Trench Depth: 24"-36"

SYSTEM MUST INCLUDE INSTALLATION OF EFFLUENT FILTER AT SEPTIC TANK OUTLET!!

Special Instructions: Install system according to the COSA, lot layout, the Lincoln County Wastewater Treatment and Disposal Regulation, and Circular DEQ-4. It is the installer's responsibility to ensure that all required horizontal setbacks are met. CHANGES MUST BE PRE-AUTHORIZED BY THE DEPARTMENT.

Issued By: Robin Blumberg, SIT

NOTICE: The Department must be notified at least 3 business days (72 hours) prior to backfilling the system. Call 406-283-2442. Any system not inspected by the Department or its designated representative prior to closure is an illegal installation in violation of Lincoln County Health Board Regulation Ch. 3. Illegal installations may result in fines and/or requirements to remove or reconstruct the system.

Closure Statement:

This system is in compliance with the approved design criteria and Lincoln County's Wastewater Treatment and Disposal Regulation.

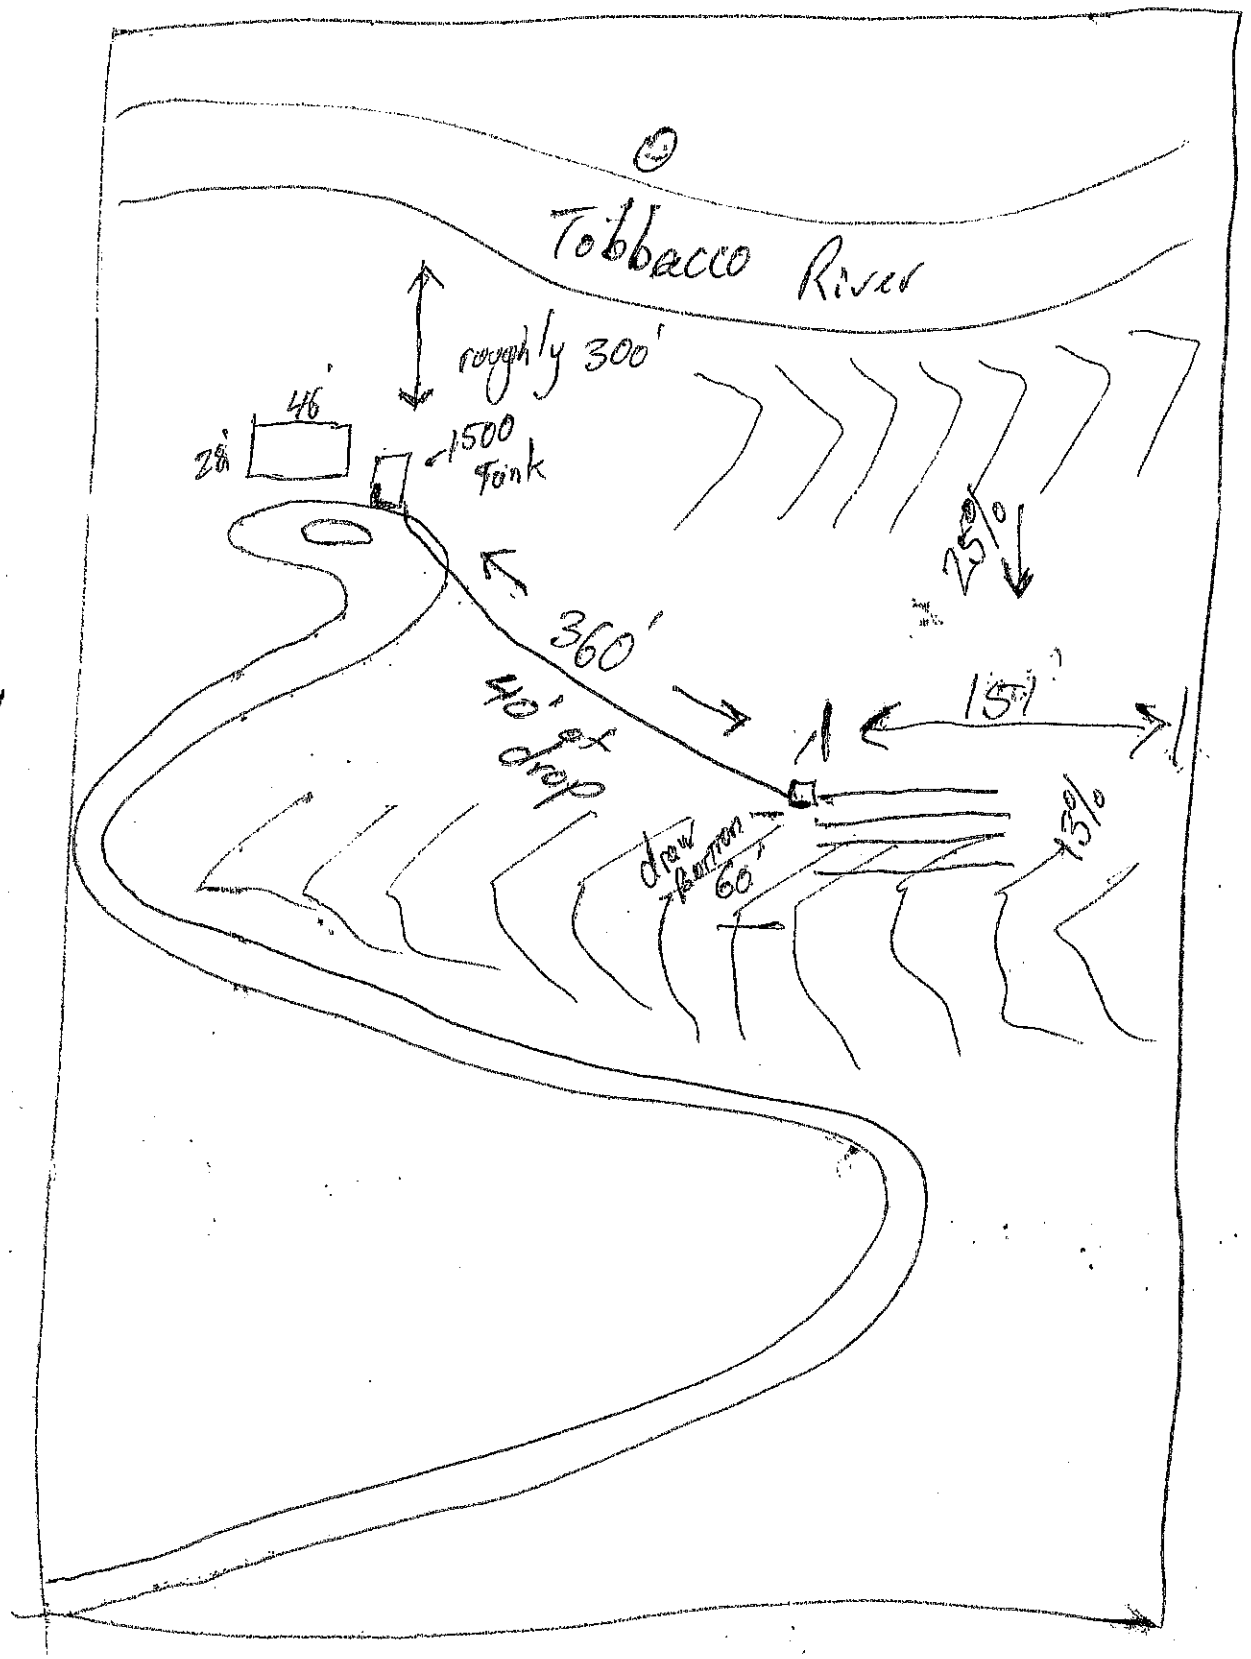
Signed: Robin Blumberg *Date:* 1/10/24

✓ Lincoln County Health Department (LCHD) _____ Licensed Installer w/ approval of LCHD

DISCLAIMER

This permit is not a guarantee by the Department that the system will function properly for a prescribed period of time.

Maranatha


N
Tobacco River
roughly 300'
46'
28'
1500 gal tank
360'
25%
40' ± drop
15'
draw
draw direction
60'
13%