PERMIT

Issue Date: 05/20/93 Permit No. 052093CM

Property Owner: MIKE CHAPMAN c/o:

Address: [redacted]

Telephone: (Home) [redacted] (Work)

Installer: NOBLE EXCAVATING, INC License No.

✓ New Installation ____ Existing System

____ Repair ____ Replacement ____ Extension ____ Other

Describe:

Parcel Description:

Legal: LOT 26 PONDEROSA HEIGHTS

Address or Location: 420 SHALOM DRIVE

Approved Design Criteria:

Septic Tank Size: 1000 gallons Drainfield Size: 200 lineal feet

Special Instructions: INSTALL ACCORDING TO LOT LAYOUT & SEPTIC SYSTEM REGULATION

Approved Site plan (Lot Layout) Attached

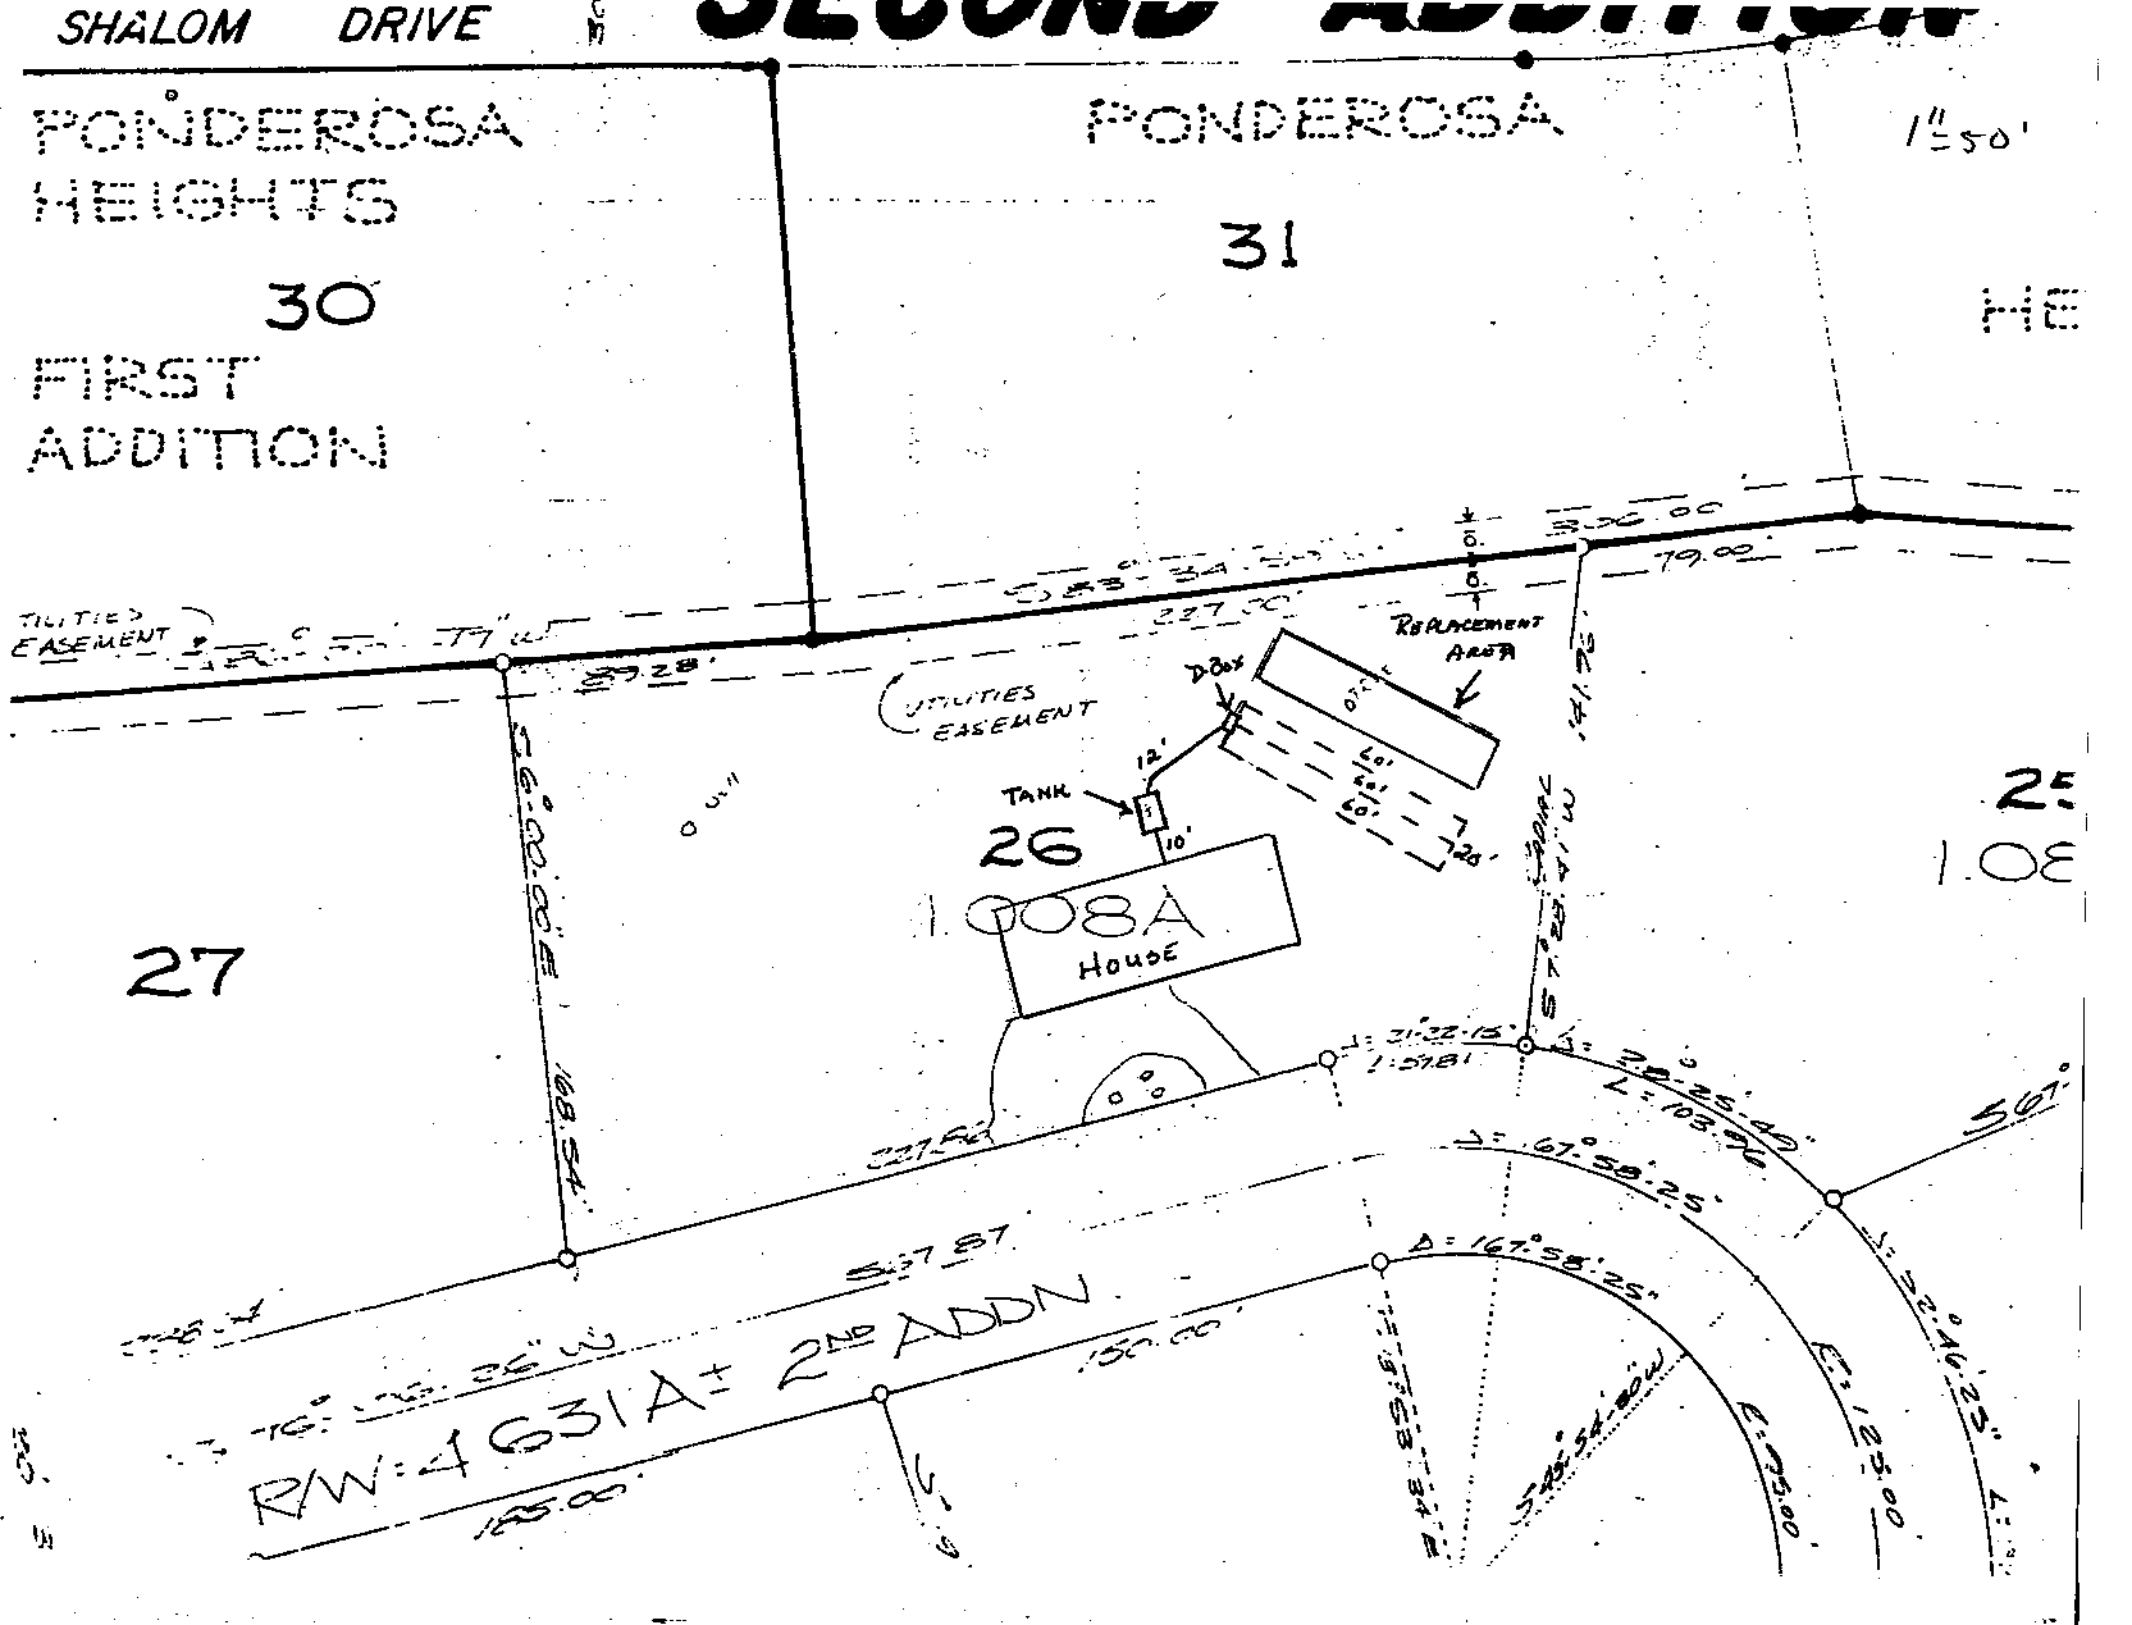
Issued By: [signature], RS

Closure Statement:

I, Chris Noble *, have inspected this system and found it to be in compliance with the conditions of the permit, and the Lincoln County Wastewater Treatment and Disposal Regulation.*

Signed: [signature] *Date:* 12/9/93

Title: PRESIDENT


SHALOM DRIVE
PONDEROSA HEIGHTS
30
FIRST ADDITION
PONDEROSA
31
1"=50'
UTILITIES EASEMENT
REPLACEMENT AREA
D BOX
TANK
12'
10'
26
1.008A
HOUSE
27
R/W: 4631A± 2ND ADDN
150.00'
165.00'
Δ=167°58'25"
R=125.00'